TENNESSEE D.O.T.
DESIGN DIVISION
FILE NO.

TYPE	YEAR	PROJECT NO.	SHEET NO.
R.O.W.	2013	NHTSA-HE-345(1)	4C
CONST.	2014	PHSIP-345(11)	4C

CLAIBORNE S.R. 345
97013-2205-04 (R.O.W.)
13061-3206-94 (CONST.)

EXC. (COMMON UNCL.)	907 C.Y	INCLUDES 98 C.Y FROM SIDE ROADS AND PRIVATE DRIVES.
EXC. (BORROW)	1107 C.Y	
EXC. (BORROW)	387 C.Y	GRADED SOLID ROCK
EMB. (UNCL.)	1918 C.Y	INCLUDES 202 C.Y FROM SIDE ROADS AND PRIVATE DRIVES.
COMMON SHRINKAGE 5%		

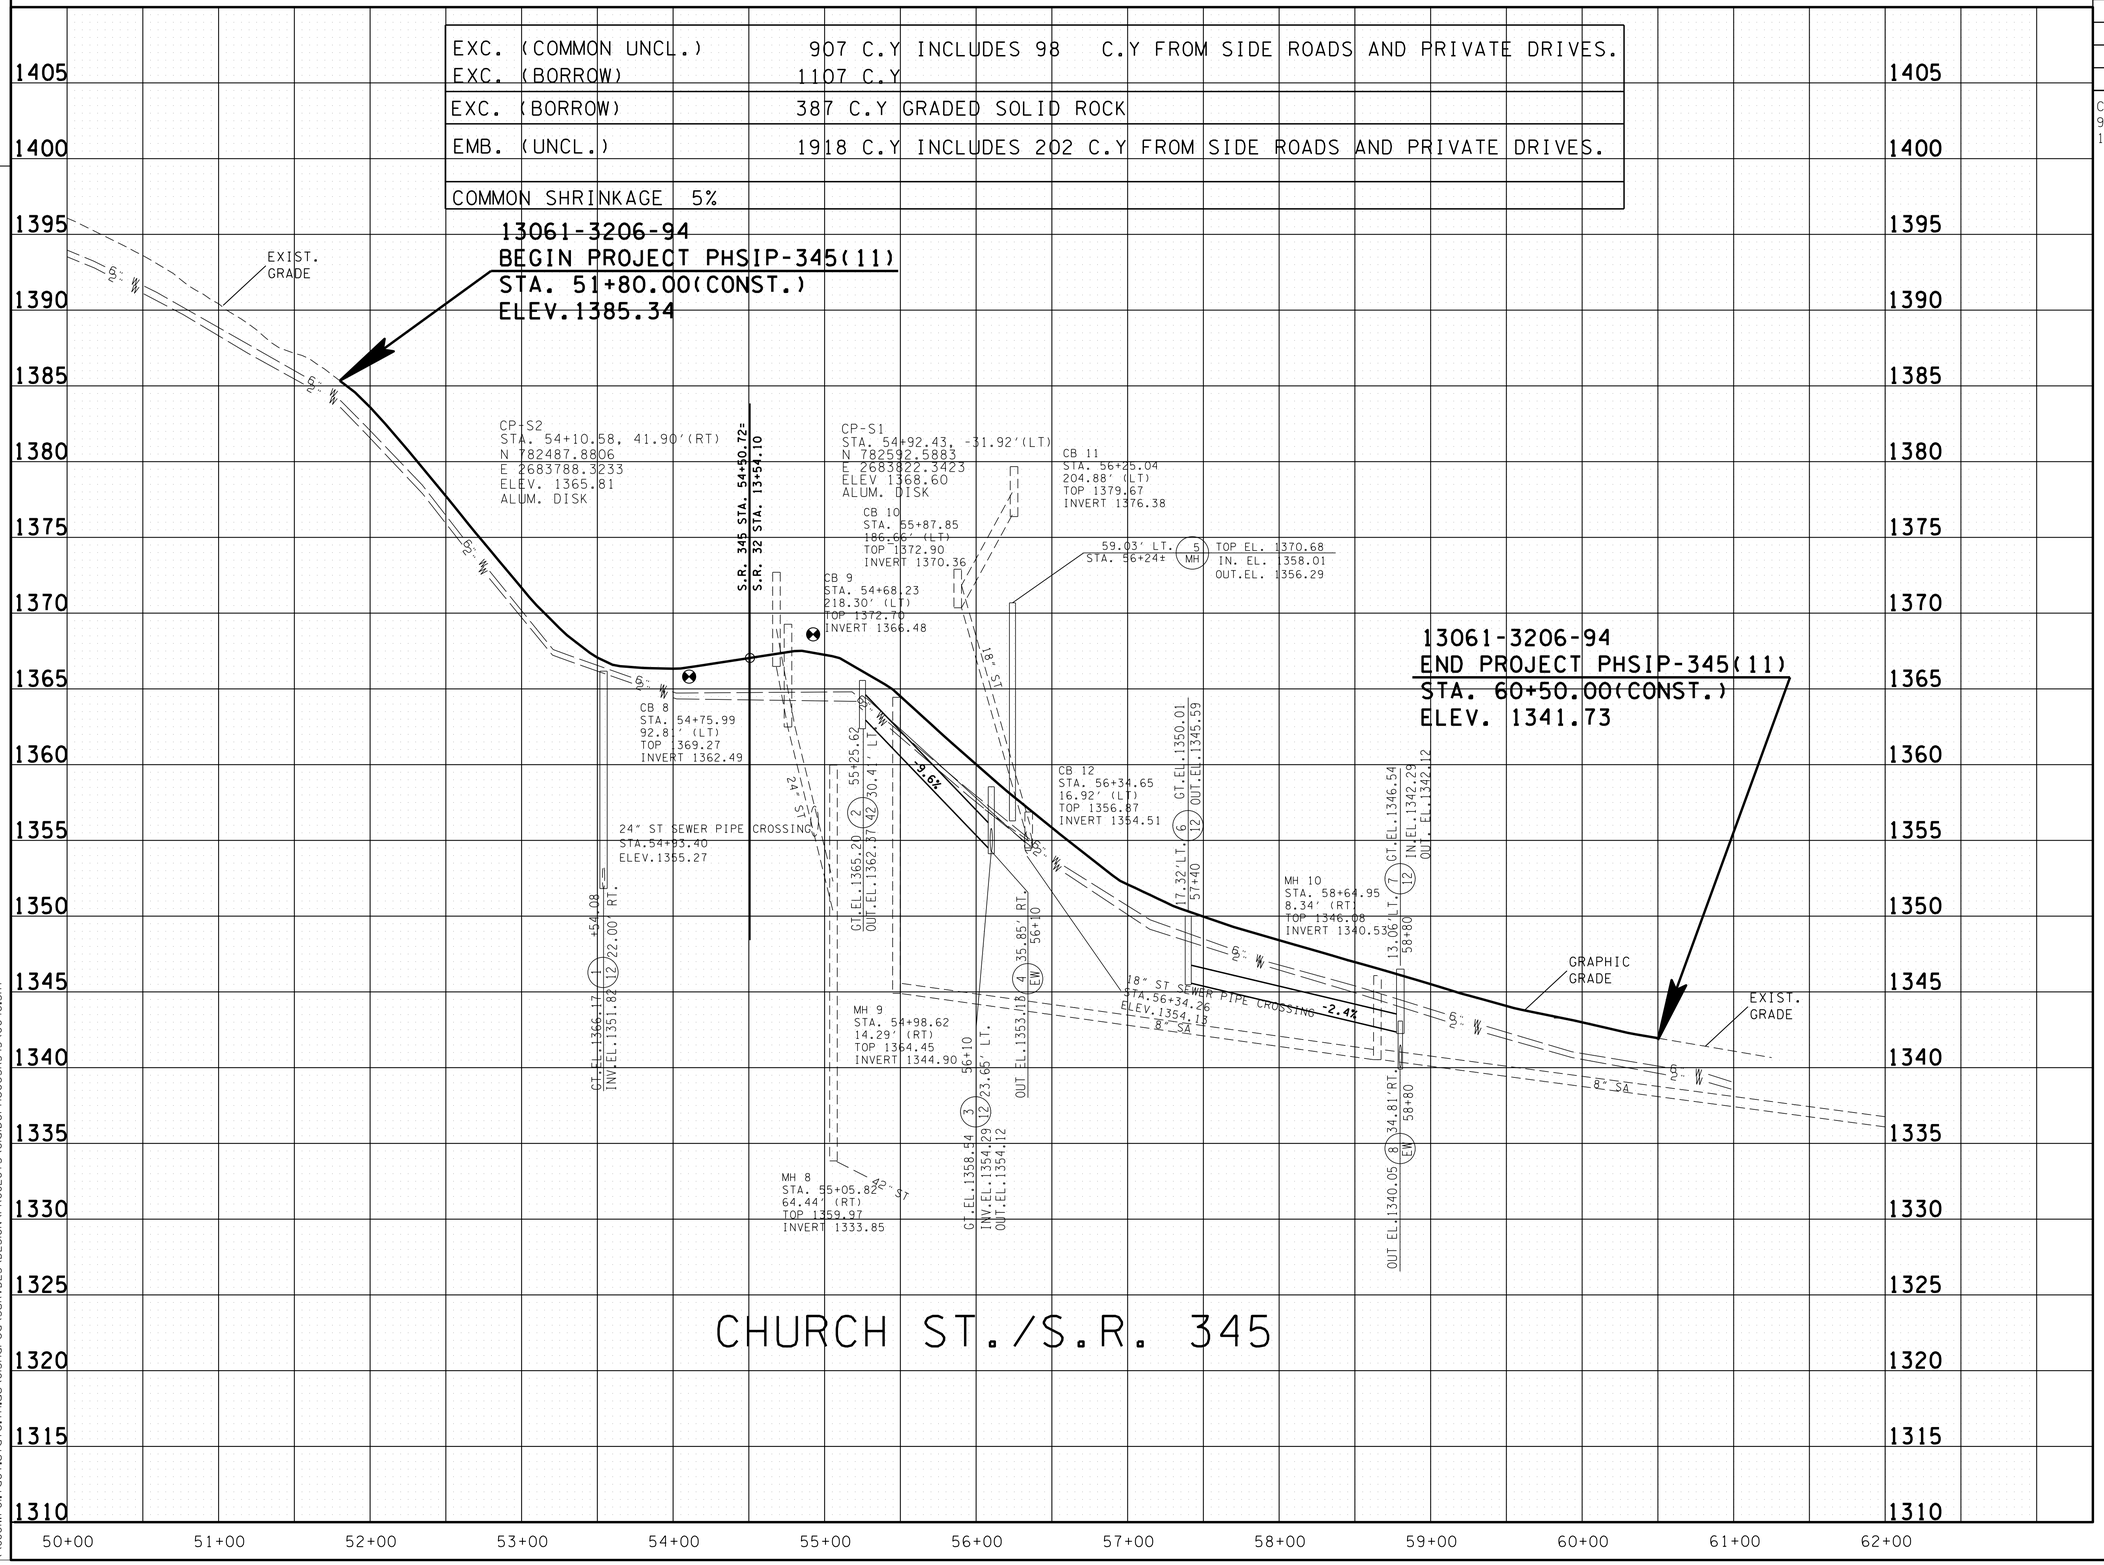

NOTE:
FINISHED GRADE IS 1¼" ABOVE EXISTING GRADE

NOTE:
SEE SHEET NO. 5 FOR PROFILE OF SIDE ROADS AND PRIVATE DRIVEWAY

SEALED BY

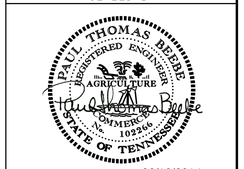

06/10/2014

STATE OF TENNESSEE
DEPARTMENT OF TRANSPORTATION

PROFILE

STA. 51+80 TO STA. 60+50
SCALE: 1"= 50' HORIZ.
1"= 5' VERT.

10-JUN-2014 10:27
\\JOWF01.tdot.state.tn.us\0Shared\SURVDES\DESIGN\PROJECTS\ClaiborneCoSR345\004C.SHT