TENNESSEE D.O.T.
DESIGN DIVISION
FILE NO.

TYPE	YEAR	PROJECT NO.	SHEET NO.
R.O.W.	2013	NHTSA-HE-345(1)	9
CONST.	2014	PHSIP-345(11)	9

CLAIBORNE S.R. 345
97013-2205-04 (R.O.W.)
13061-3206-94 (CONST.)

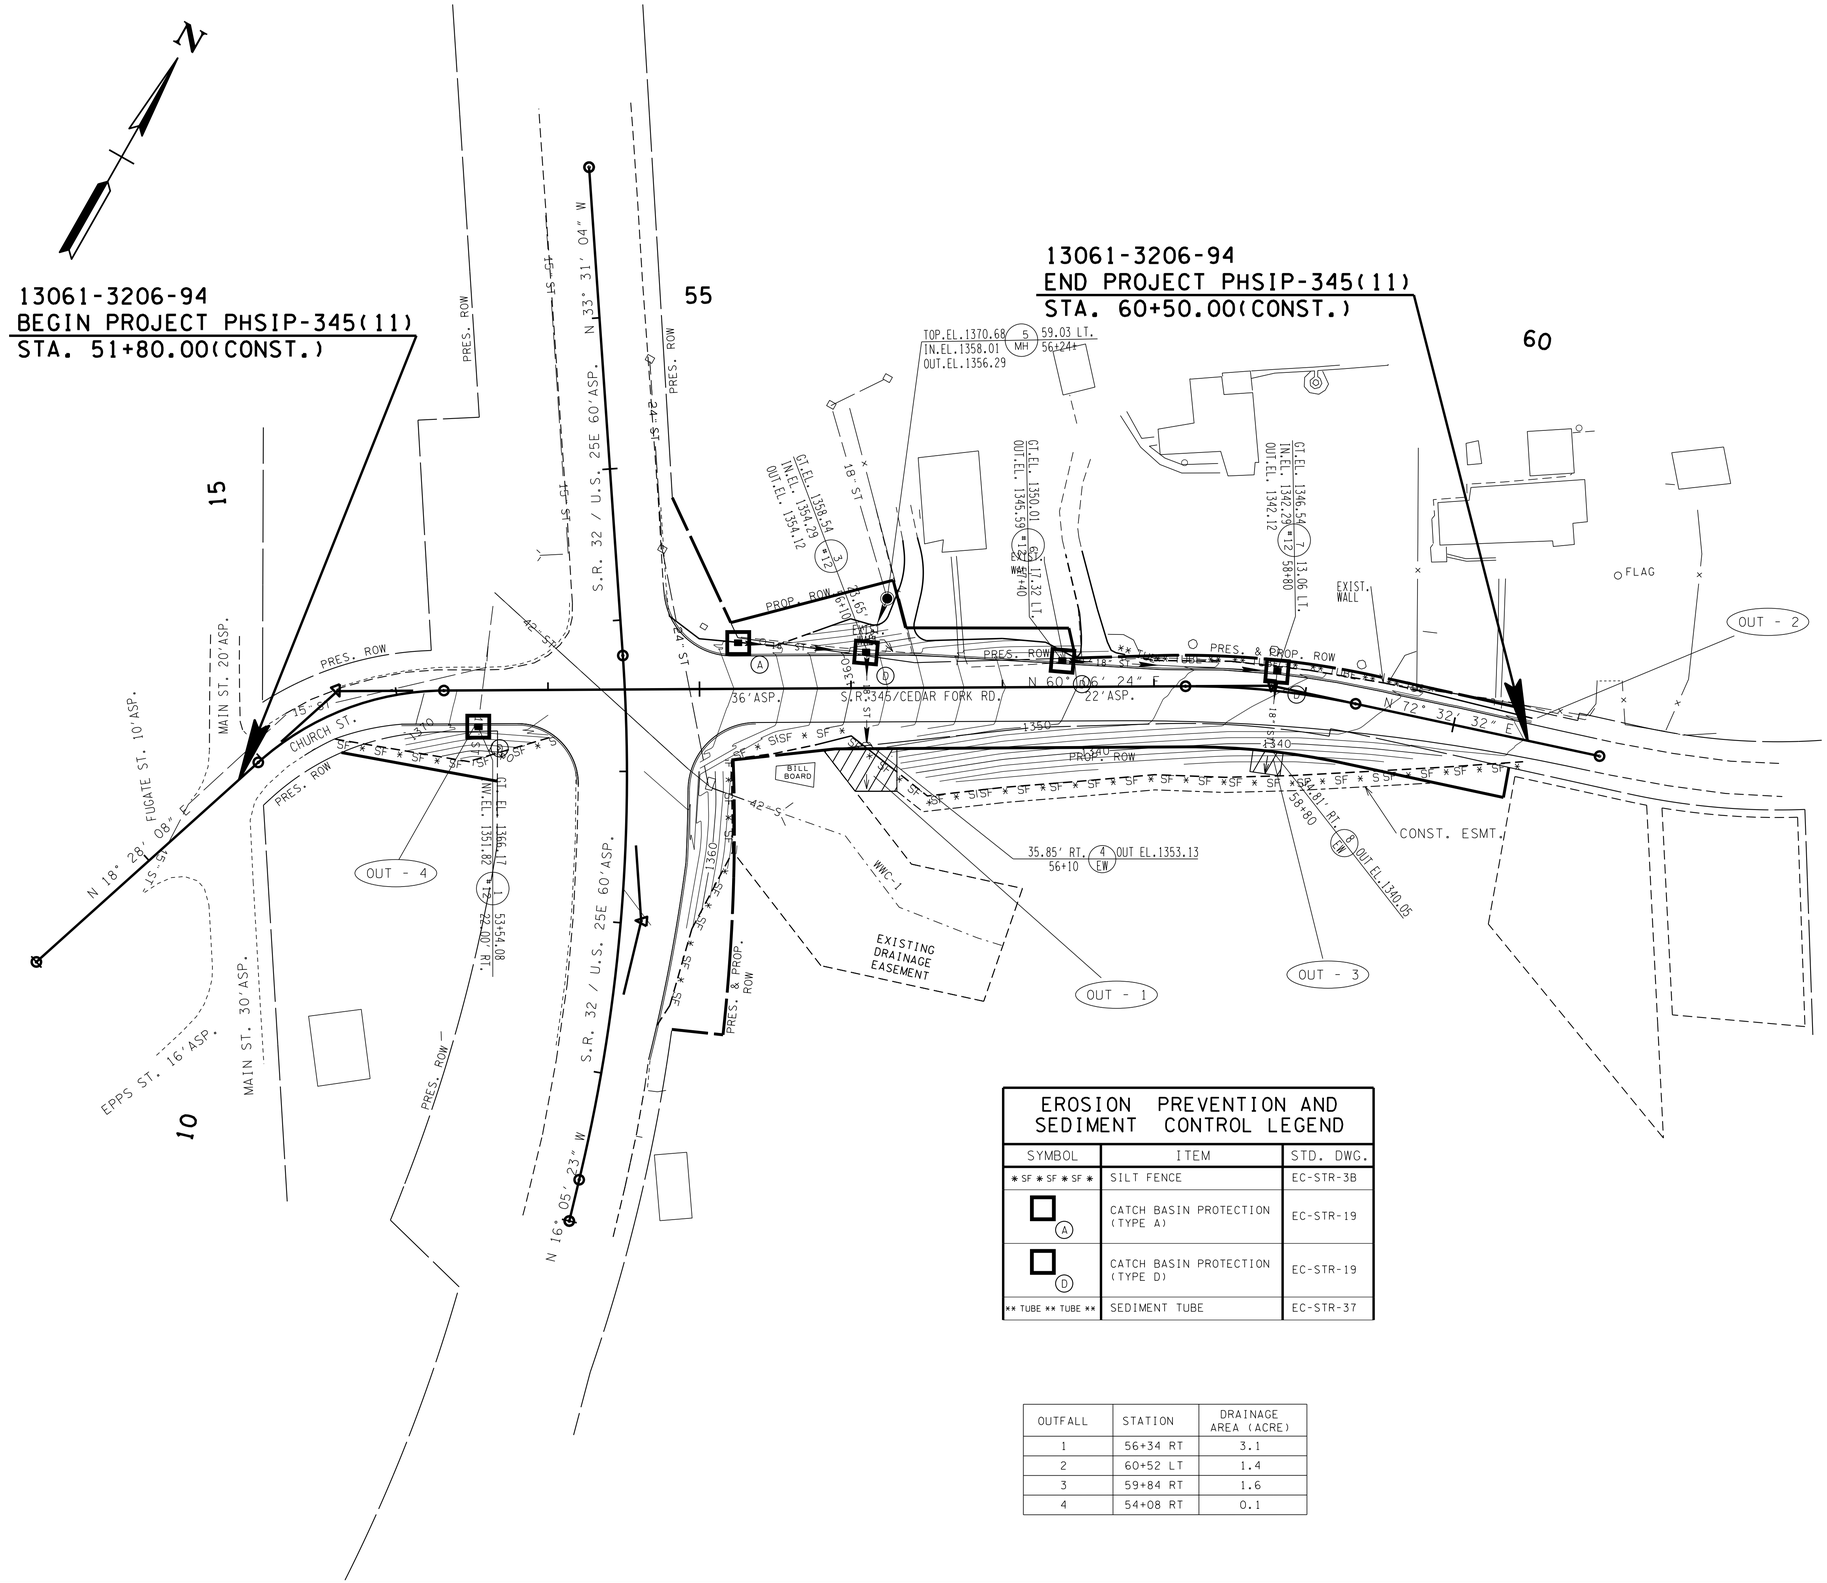

EROSION PREVENTION AND SEDIMENT CONTROL LEGEND

SYMBOL	ITEM	STD. DWG.
* SF * SF * SF *	SILT FENCE	EC-STR-3B
(A)	CATCH BASIN PROTECTION (TYPE A)	EC-STR-19
(D)	CATCH BASIN PROTECTION (TYPE D)	EC-STR-19
** TUBE ** TUBE **	SEDIMENT TUBE	EC-STR-37

OUTFALL	STATION	DRAINAGE AREA (ACRE)
1	56+34 RT	3.1
2	60+52 LT	1.4
3	59+84 RT	1.6
4	54+08 RT	0.1

SEALED BY

PAUL THOMAS BEBBE
REGISTERED ENGINEER
No. 102260
AGRICULTURE
COMMERCE
STATE OF TENNESSEE

06/10/2014

COORDINATES ARE NAD/83(1995), ARE DATUM ADJUSTED BY THE FACTOR OF 1.000050 AND TIED TO THE TGRN. ALL ELEVATIONS ARE REFERENCED TO THE NAVD 1988.

STATE OF TENNESSEE
DEPARTMENT OF TRANSPORTATION

EROSION PREVENTION AND SEDIMENT CONTROL PLAN (STAGE 2)

STA. 51+80 TO STA. 60+50

SCALE: 1"= 50'

10-JUN-2014 10:27
\\JJOWF01.tdot.state.tn.us\01Shared\SURVDES\DESIGN\PROJECTS\ClaibornecoSR345\009.SHT