TENNESSEE D.O.T.
DESIGN DIVISION
FILE NO.

TYPE	YEAR	PROJECT NO.	SHEET NO.
CONST.	2014	PHSIP-345(11)	U1-2

CLAIBORNE CO. S.R. 345
13061-3206-94 (CONST.)

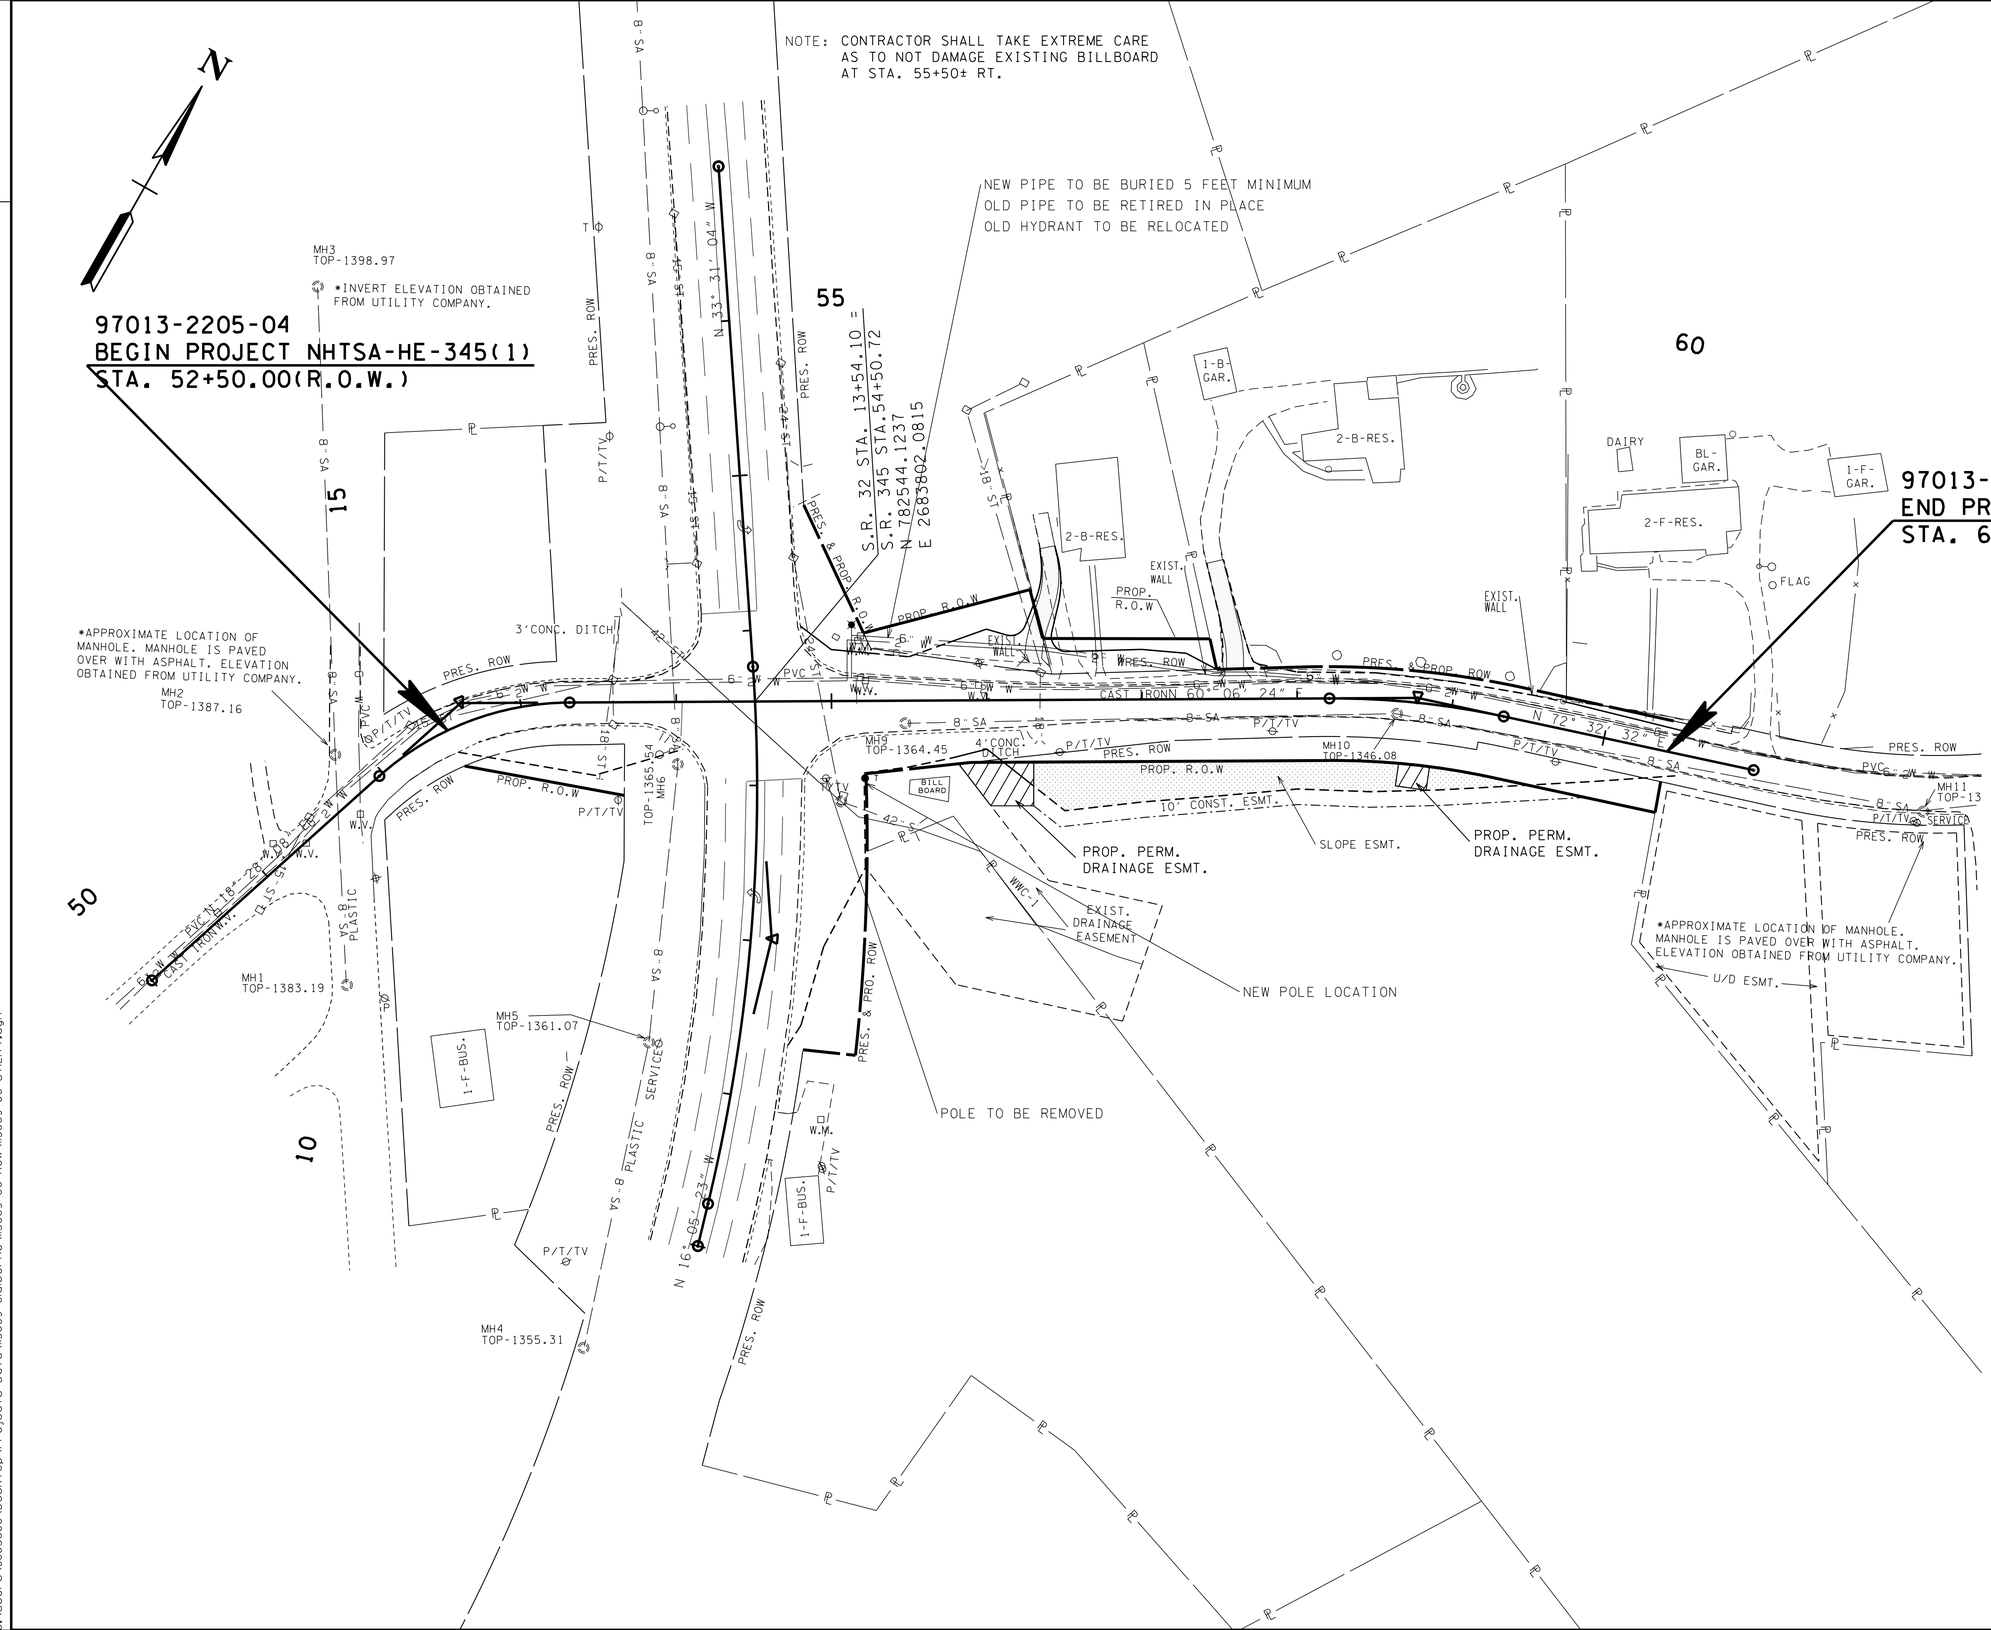

SEALED BY

COORDINATES ARE NAD/B3(1995), ARE DATUM ADJUSTED BY THE FACTOR OF 1.000050 AND TIED TO THE TGRN. ALL ELEVATIONS ARE REFERENCED TO THE NAVD 1988.

STATE OF TENNESSEE
DEPARTMENT OF TRANSPORTATION

UTILITIES

STA.52+50 TO STA.60+41.57

SCALE: 1"=50'

5/2/2014 8:57:14 AM
C:\Users\U05686\Desktop\Projects Data\15669 Claiborne\15669-00-ROW\15669-00-UTILITY.dgn