TYPE	YEAR	PROJECT NO.	SHEET NO.
CONST.	2014	PHSIP-345(11)	10

CLAIBORNE CO. S.R. 345
13061-3206-94 (CONST.)

CONSTRUCTION SIGN TABULATION
ITEM NO. 712-06

NO.	TYPE	SIZE	QUANTITY
4	G20-2	48" X 24"	32 S.F
2	W1-4	48" X 48"	32 S.F
2	W-5	48" X 48"	32 S.F
2	W8-11	48" X 48"	12.5 S.F
2	W8-17	30" X 30"	12.5 S.F
2	W-8-17P	24" X 18"	6 S.F
10	W20-1	48" X 48"	160 S.F
2	W20-4	48" X 48"	32 S.F
2	W20-7a	48" X 48"	32 S.F
		TOTAL	351 S.F

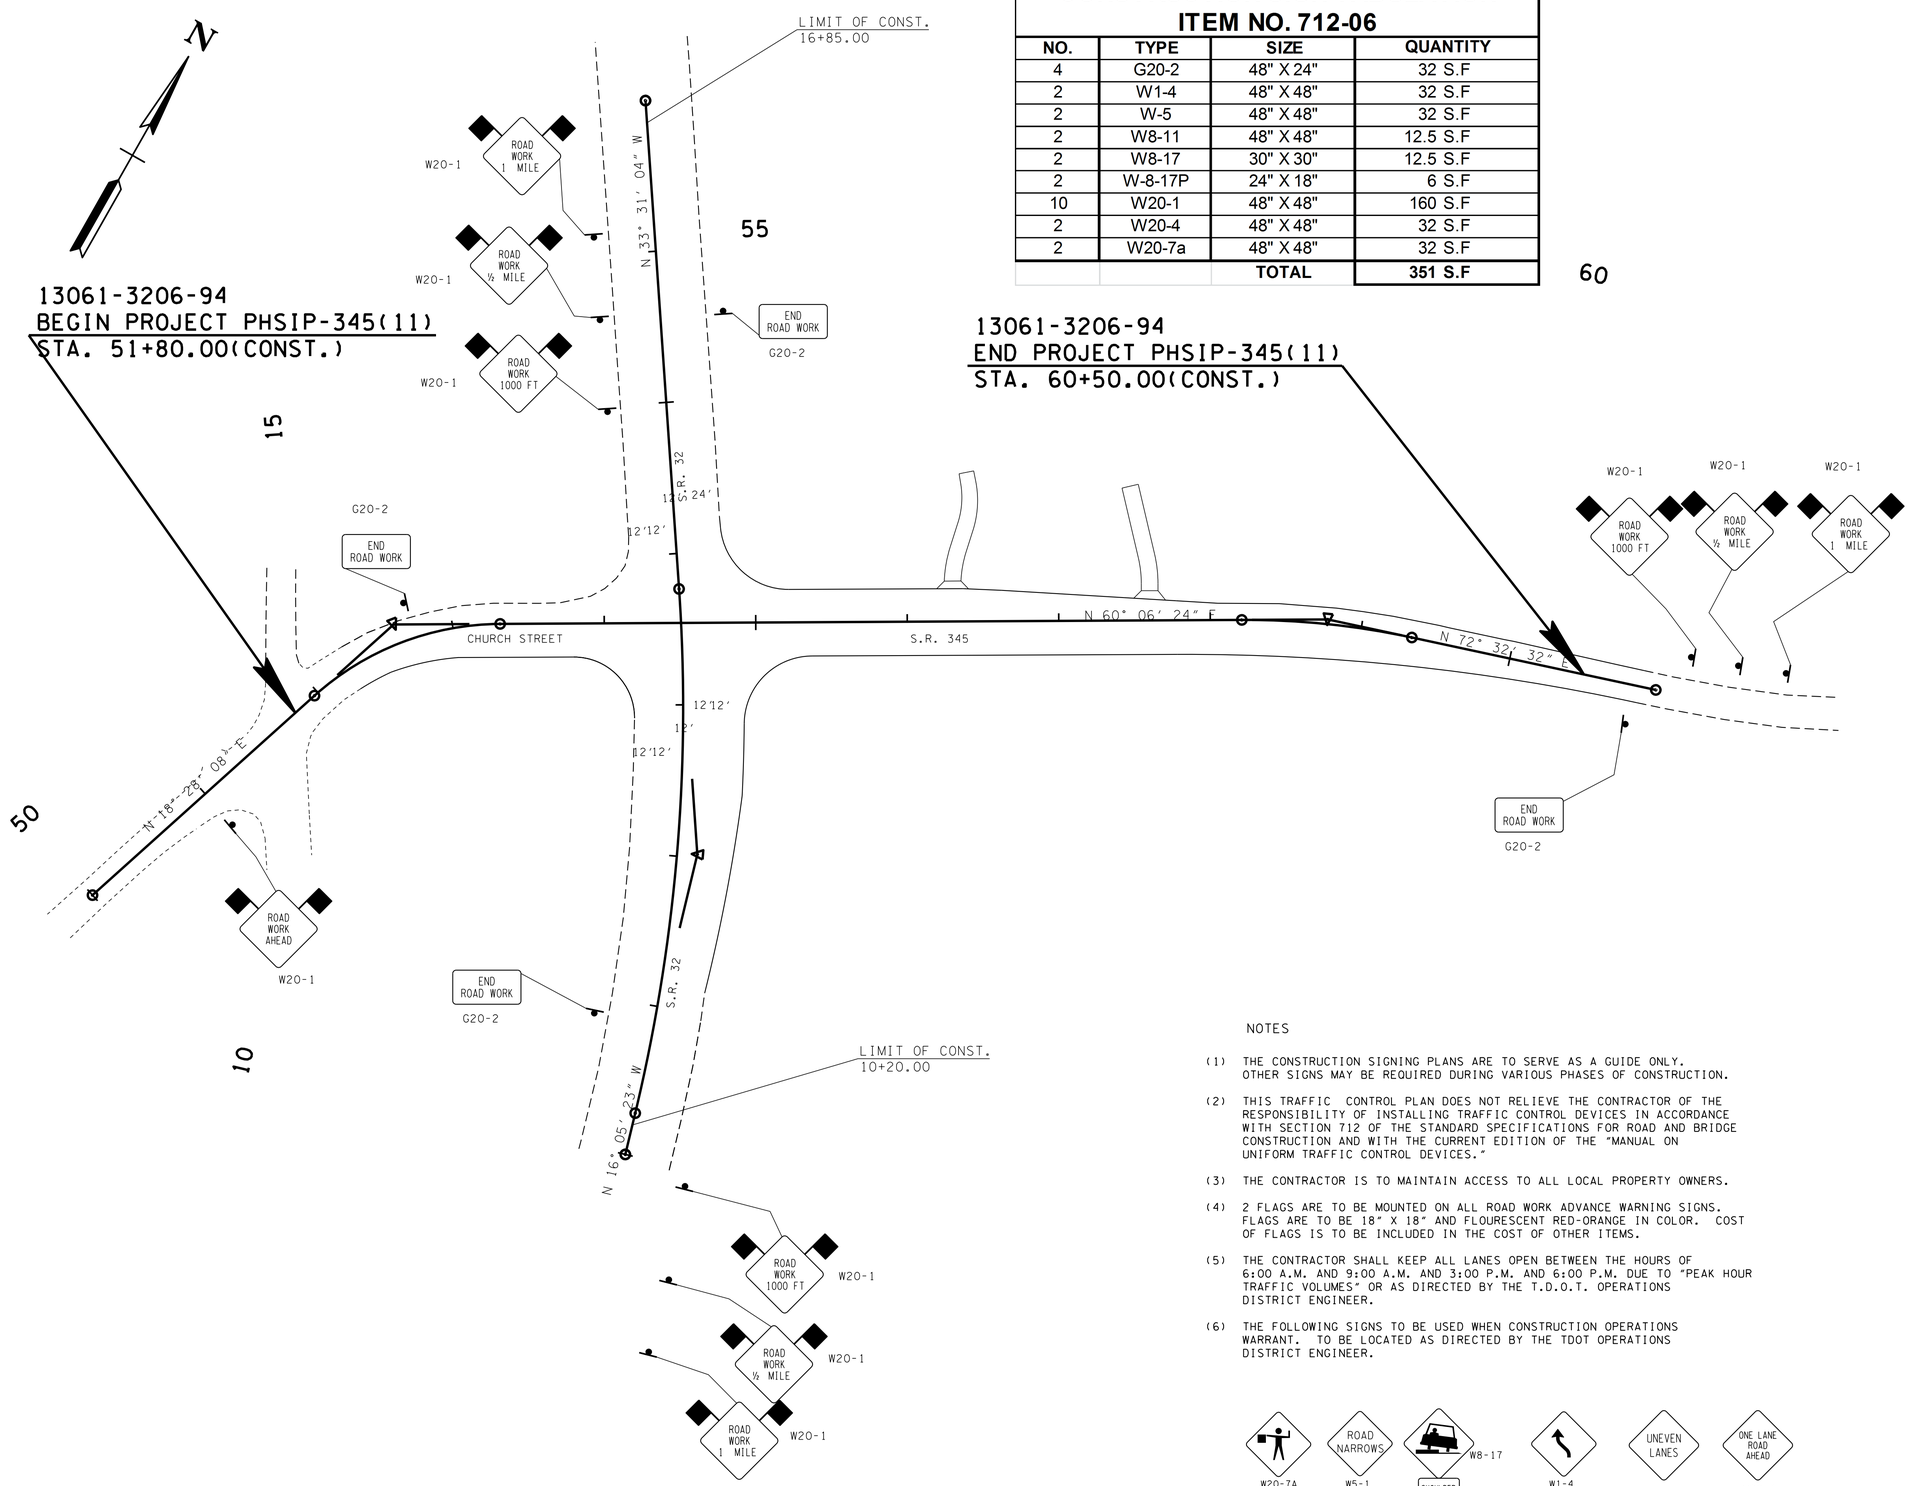

NOTES

(1) THE CONSTRUCTION SIGNING PLANS ARE TO SERVE AS A GUIDE ONLY. OTHER SIGNS MAY BE REQUIRED DURING VARIOUS PHASES OF CONSTRUCTION.

(2) THIS TRAFFIC CONTROL PLAN DOES NOT RELIEVE THE CONTRACTOR OF THE RESPONSIBILITY OF INSTALLING TRAFFIC CONTROL DEVICES IN ACCORDANCE WITH SECTION 712 OF THE STANDARD SPECIFICATIONS FOR ROAD AND BRIDGE CONSTRUCTION AND WITH THE CURRENT EDITION OF THE "MANUAL ON UNIFORM TRAFFIC CONTROL DEVICES."

(3) THE CONTRACTOR IS TO MAINTAIN ACCESS TO ALL LOCAL PROPERTY OWNERS.

(4) 2 FLAGS ARE TO BE MOUNTED ON ALL ROAD WORK ADVANCE WARNING SIGNS. FLAGS ARE TO BE 18" X 18" AND FLOURESCENT RED-ORANGE IN COLOR. COST OF FLAGS IS TO BE INCLUDED IN THE COST OF OTHER ITEMS.

(5) THE CONTRACTOR SHALL KEEP ALL LANES OPEN BETWEEN THE HOURS OF 6:00 A.M. AND 9:00 A.M. AND 3:00 P.M. AND 6:00 P.M. DUE TO "PEAK HOUR TRAFFIC VOLUMES" OR AS DIRECTED BY THE T.D.O.T. OPERATIONS DISTRICT ENGINEER.

(6) THE FOLLOWING SIGNS TO BE USED WHEN CONSTRUCTION OPERATIONS WARRANT. TO BE LOCATED AS DIRECTED BY THE TDOT OPERATIONS DISTRICT ENGINEER.

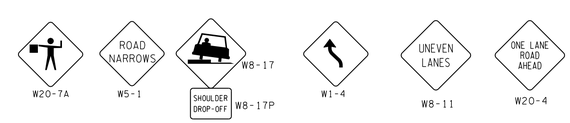

SEALED BY

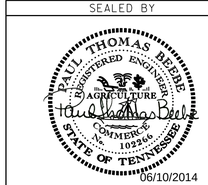

06/10/2014

STATE OF TENNESSEE
DEPARTMENT OF TRANSPORTATION

TRAFFIC CONTROL PLAN

STA. 51+80 TO STA. 60+50

SCALE: 1"= 50'

10-JUN-2014 10:27
\\JJOWFOI.tdot-state.tn.us\OiShared\SURVDES\DESIGN\PROJECTS\ClaiborneCoSR345\010.SHT