TENNESSEE D.O.T.
DESIGN DIVISION
FILE NO.

TYPE	YEAR	PROJECT NO.	SHEET NO.
BRIDGE REPAIR	2014	32003-4221-04	3B

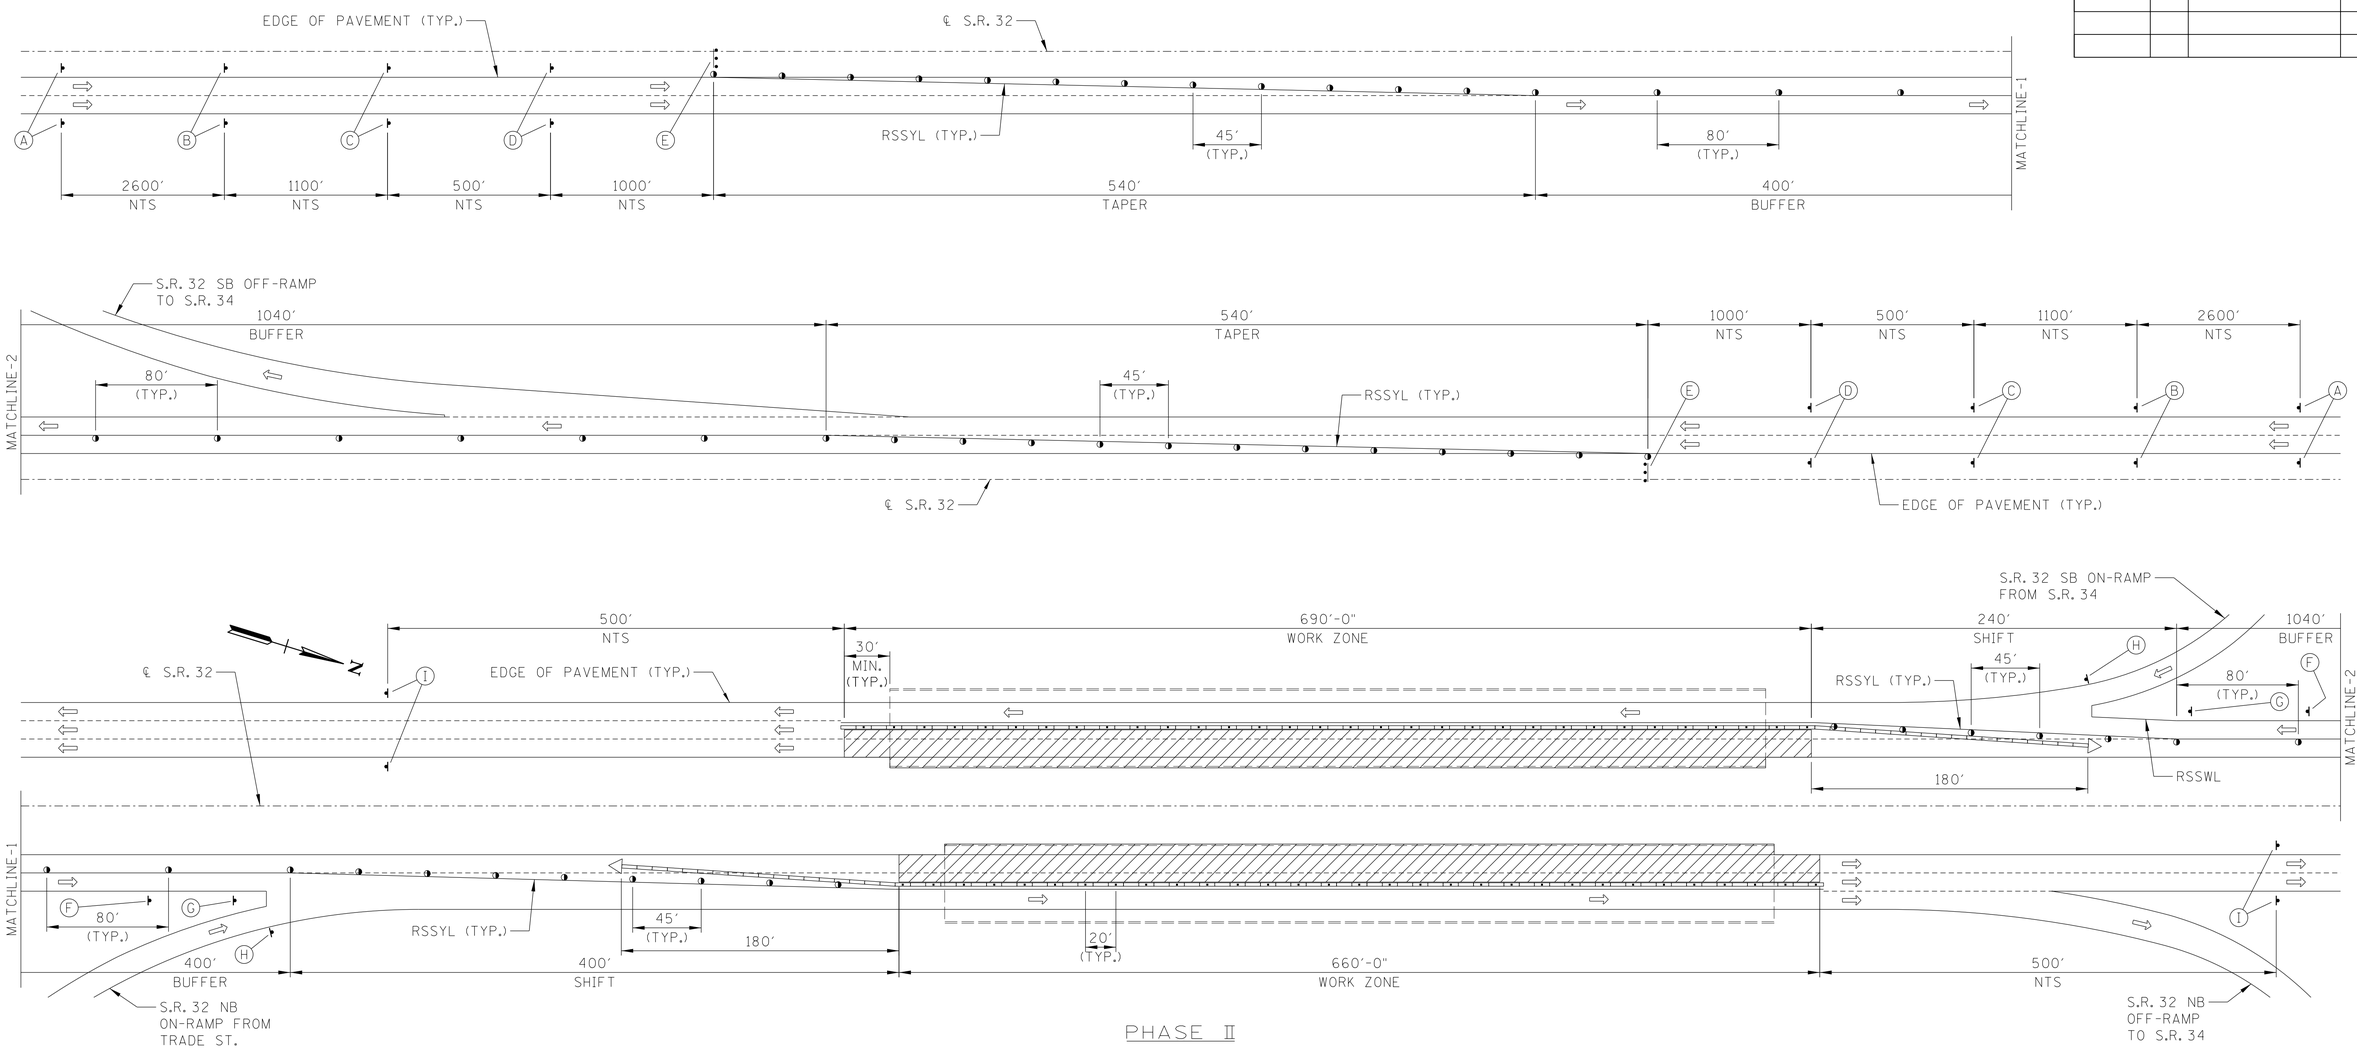

PHASE II

TRAFFIC CONTROL LEGEND			
SYMBOL	ITEM	SYMBOL	ITEM
	FLEXIBLE DRUMS		FLASHING YELLOW ARROW BOARD
	WORK ZONE		FLOW OF TRAFFIC
	PORTABLE BARRIER RAIL (WITH DELINEATORS)		SIGN
	ATTENUATOR	RSSYL	REMOVABLE SINGLE SOLID YELLOW LINE
NTS	NOT TO SCALE	RSSWL	REMOVABLE SINGLE SOLID WHITE LINE

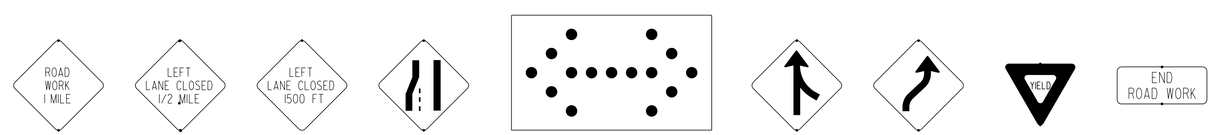

W20-1 Ⓐ | W20-5L Ⓑ | W20-5L Ⓒ | W4-2L Ⓓ | TYPE "C" ARROW BOARD (96"X48") SEE STD. DWG. T-FAB-1 (PLACE ON SHOULDER) Ⓔ | W4-1L Ⓕ | W1-4R Ⓖ | R1-2 Ⓗ | G20-2 Ⓘ

G. SCOTT WILSON
REGISTERED ENGINEER
AGRICULTURE
04/28/2014
LICENSE NO. 106509
STATE OF TENNESSEE

STATE OF TENNESSEE
DEPARTMENT OF TRANSPORTATION

NOT TO SCALE

TRAFFIC CONTROL PLAN

S.R. 32 - PHASE 2

4/22/2014
J:\Structures\10705-09_HamblenCo_SR32\Drawings\Final\10705-09-Traf.dgn