TENNESSEE D.O.T.
DESIGN DIVISION
FILE NO.

TYPE	YEAR	PROJECT NO.	SHEET NO.
BRIDGE REPAIR	2014	32003-4221-04	3C

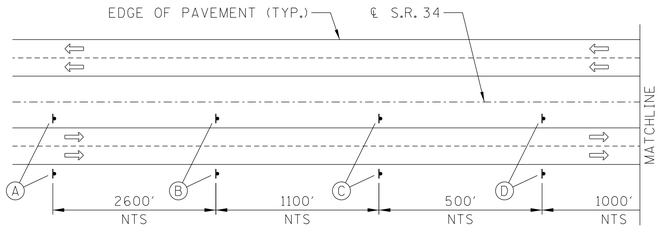

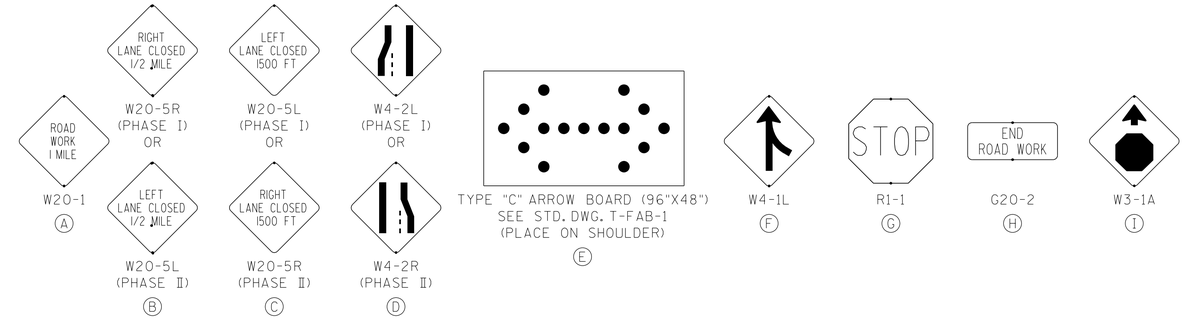

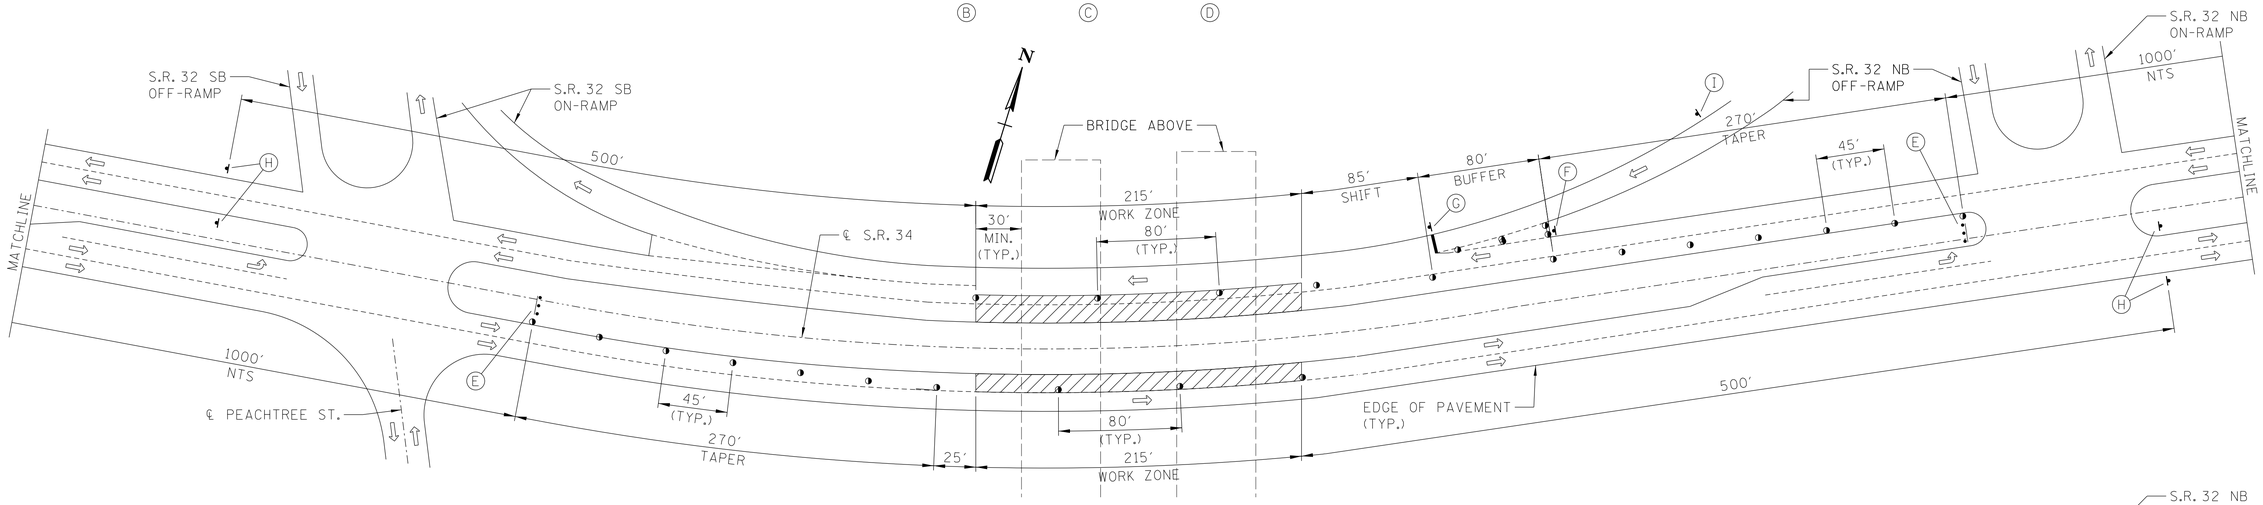

PHASE I

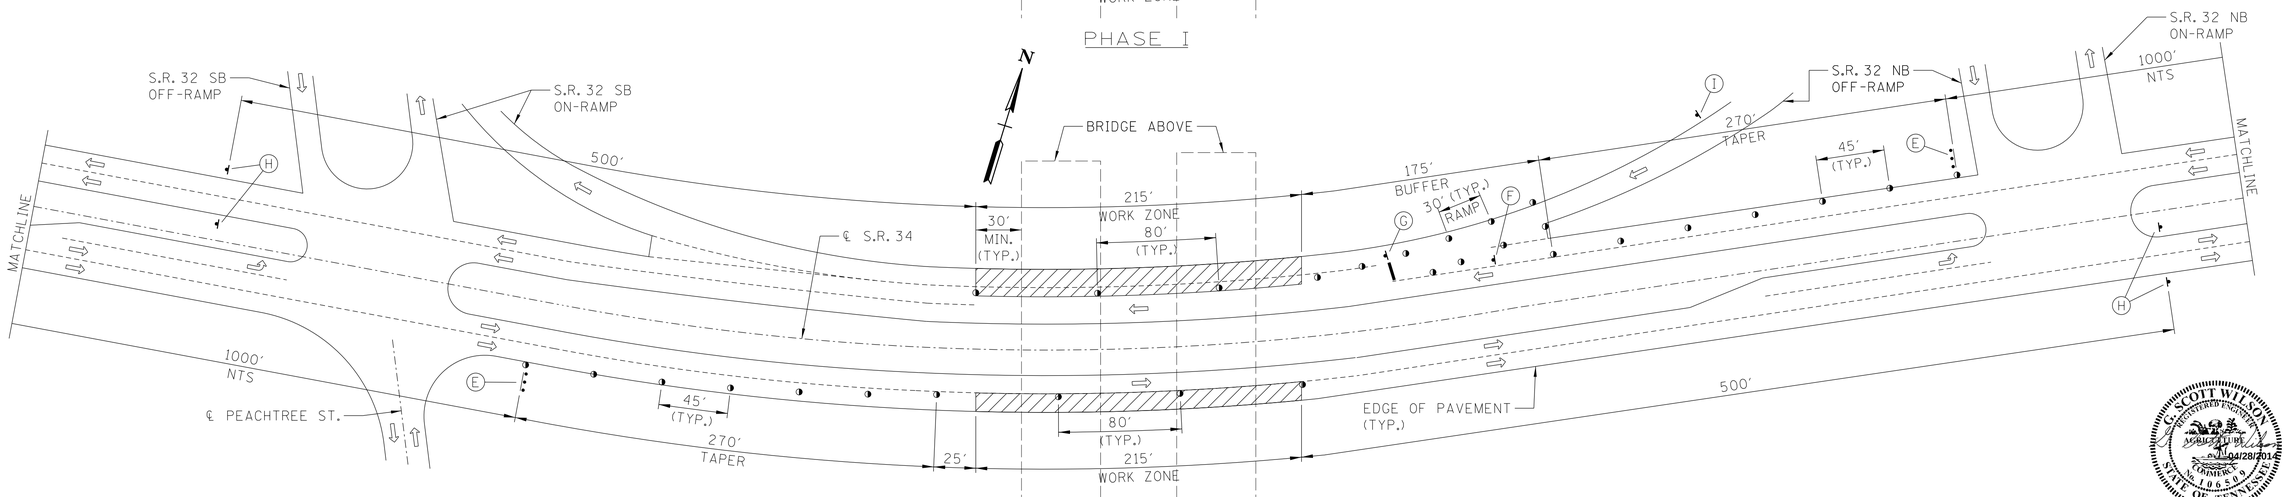

PHASE II

TRAFFIC CONTROL LEGEND			
SYMBOL	ITEM	SYMBOL	ITEM
◑	FLEXIBLE DRUMS	•••	FLASHING YELLOW ARROW BOARD
▨	WORK ZONE	⇨	FLOW OF TRAFFIC
▸	SIGN	NTS	NOT TO SCALE

STATE OF TENNESSEE
DEPARTMENT OF TRANSPORTATION

NOT TO SCALE

TRAFFIC CONTROL PLAN

S.R. 34

4/22/2014
J:\Structures\0705-09_HamblenCo_SR32\Drawings\Final\0705-09-Traf.dgn