TYPE	YEAR	PROJECT NO.	SHEET NO.
RESURF	2015	NH-I-75-1(138)	4
		33005-8178-44	
		06001-8178-44	

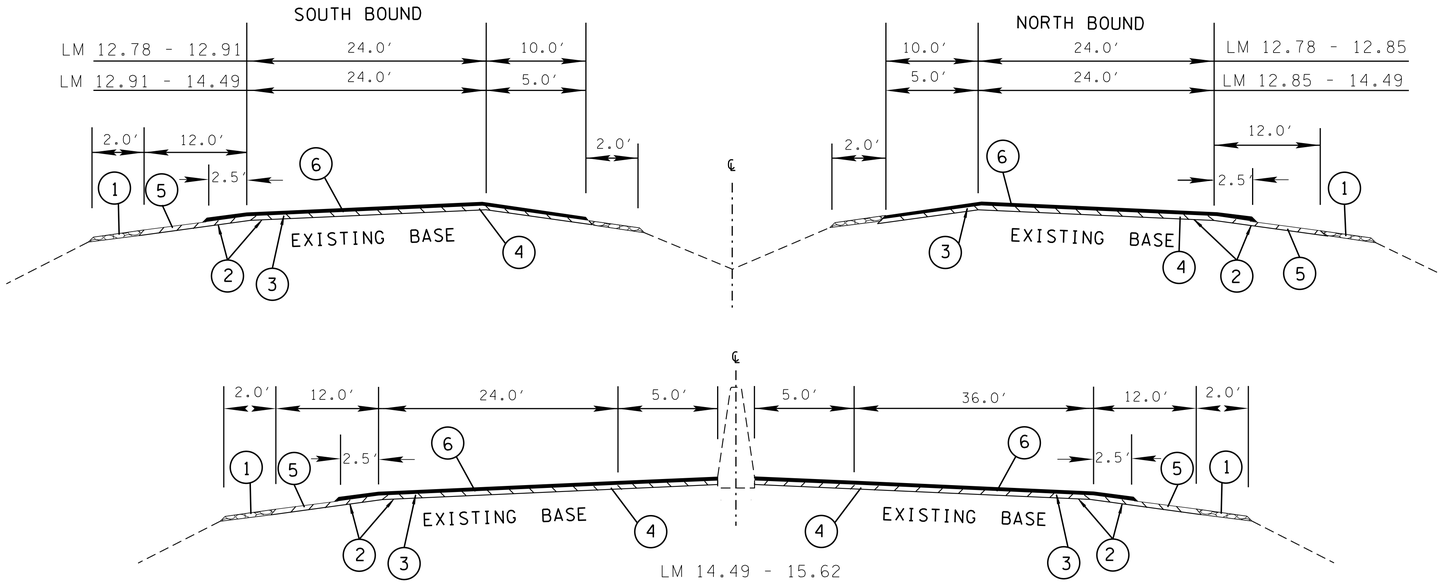

TYPICAL SECTIONS

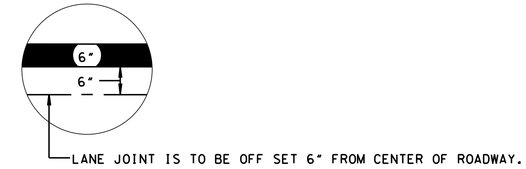

TYPICAL SECTION

PROPOSED PAVEMENT SCHEDULE	
1	TO BE PLACED ON ALL SHOULDERS AFTER CS MIX IS SPREAD AS DIRECTED BY TDOT PROJECT SUPERVISOR @ 1.5" DEPTH. ITEM 303-01 MINERAL AGGREGATE, TYPE A BASE, GRADING D
2	TACK COAT (TC) @ (0.10 GAL./S.Y.) ITEM 403-01 BITUMINOUS MATERIAL FOR TACK COAT (TC)
3	TACK COAT (TC) @ (0.07 GAL./S.Y.) ITEM 403-01 BITUMINOUS MATERIAL FOR TACK COAT (TC)
4	THIN LIFT "CS" MIX @ APPROX. ⅝" THICK (APPROX 65 LBS./S.Y.) (* WITHOUT SILICEOUS AGGREGATE) ITEM 411-03.09 ACS MIX(PG76-22) THIN LIFT CS MIX
5	THIN LIFT "CS" MIX @ APPROX. ⅝" THICK (APPROX 65 LBS./S.Y.) (* WITHOUT SILICEOUS AGGREGATE) ITEM 411-03.07 ACS MIX(PG64-22) THIN LIFT CS MIX
6	BITUMINOUS SURFACE @ 1.25"± THICK (APPROX. 110 LBS./S.Y.) ITEM 411-03.15 ASPHALT CEMENT (PG76-22) FOR OGFC MIX ITEM 411-03.16 AGGREGATE FOR OGFC MIX

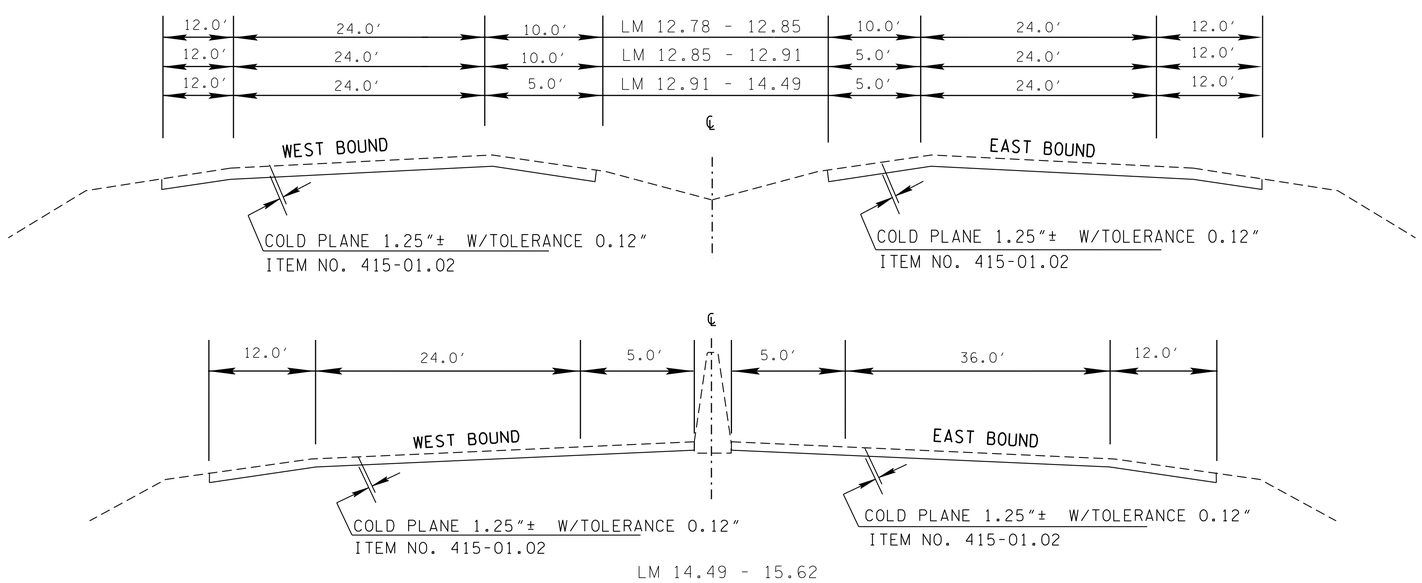

COLD PLANING DETAIL

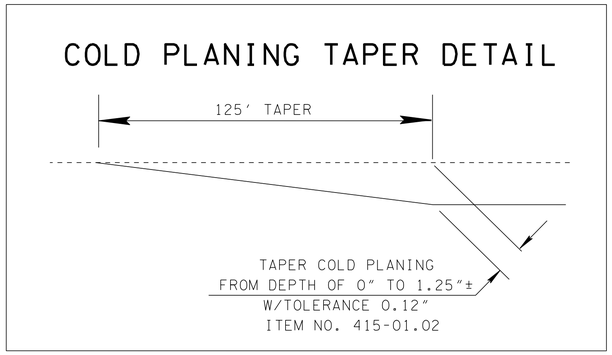

COLD PLANING TAPER DETAIL

SEALED BY

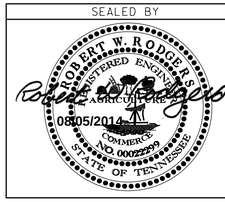

HAMILTON CO.

STATE OF TENNESSEE
DEPARTMENT OF TRANSPORTATION

TYPICAL SECTIONS & DETAILS

05-AUG-2014 05:51
\\JJ02WF01.tdot.state.tn.us\02Shared\Design County Folders\Design Resurfacing Folders\Resurf 2015\2015 Interstates\2 Ham-Bra I-75\004_Ham-I-75-TYP & DETAILS.dgn