TYPE	YEAR	PROJECT NO.	SHEET NO.
R.O.W.	2014	STP-46(21)	10

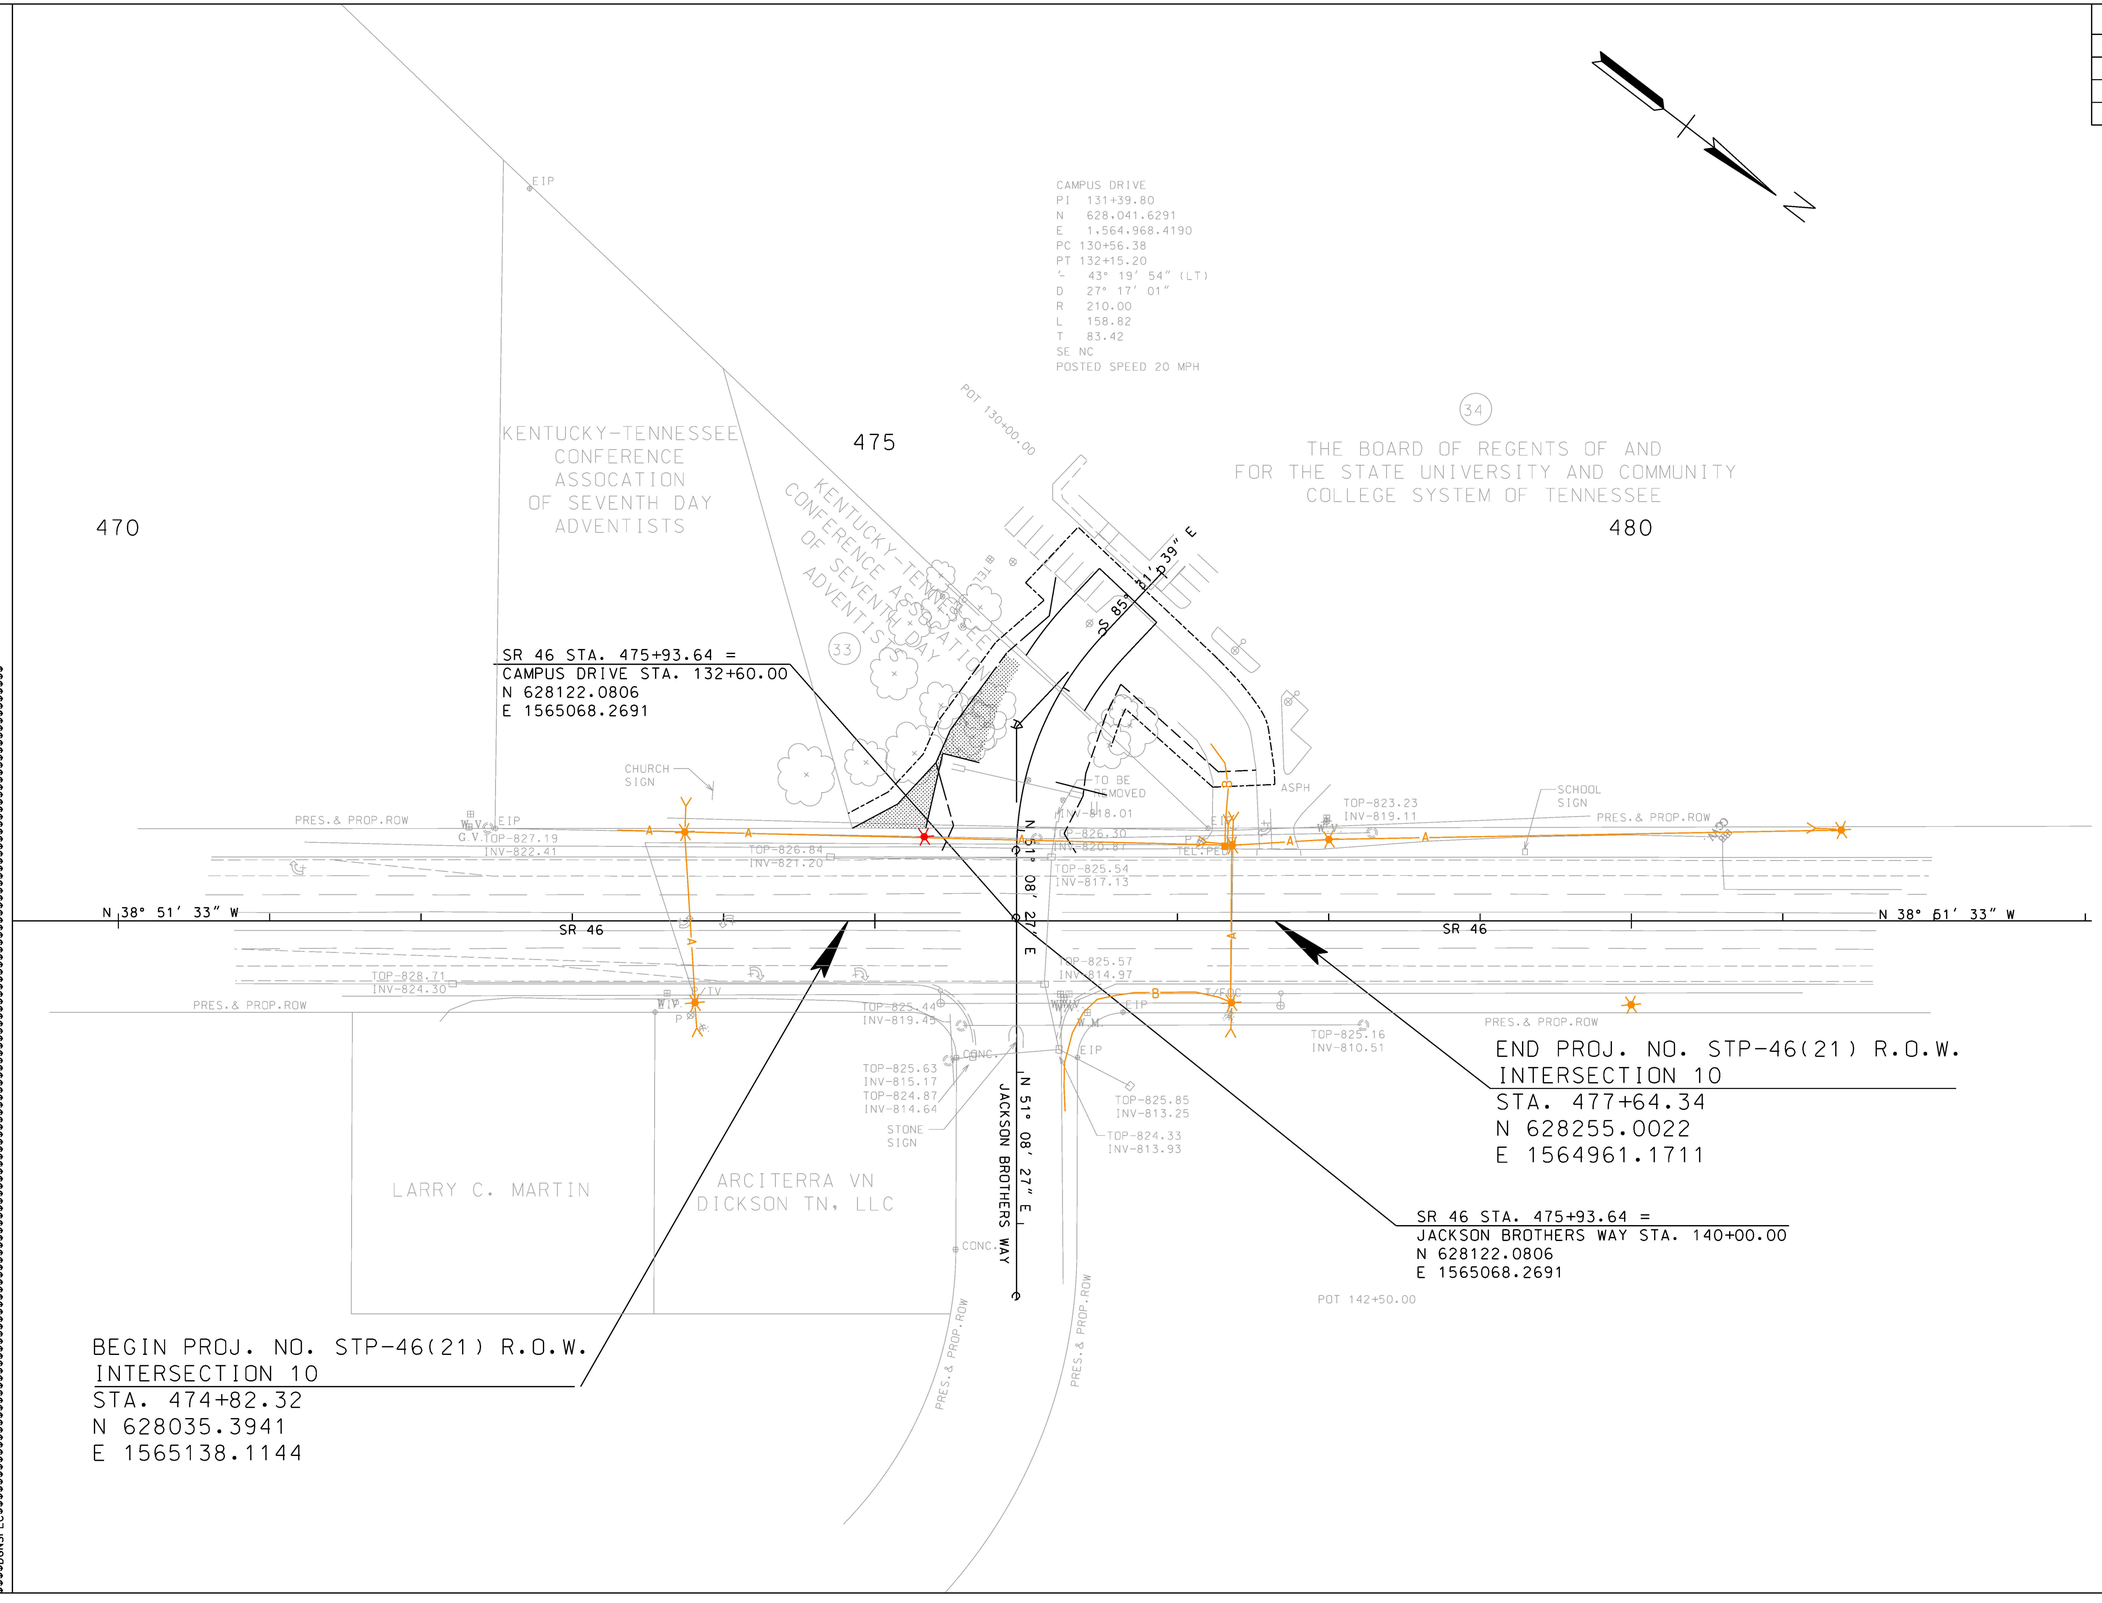

—A— AERIAL CABLE
—B— BURIED CABLE
POWER POLE
TELEPHONE POLE
PEDESTAL
ANCHOR

GREEN - REMOVAL OR ABANDON
ORANGE - EXISTING TO REMAIN
RED - PROPOSED
BLUE - TEMPORARY

R.O.W. PLANS

SEALED BY

COORDINATES ARE NAD/83(1995), ARE DATUM ADJUSTED BY THE FACTOR OF 1.000083 AND TIED TO THE TGRN. ALL ELEVATIONS ARE REFERENCED TO THE NAVD 1988.

STATE OF TENNESSEE
DEPARTMENT OF TRANSPORTATION

PRESENT LAYOUT

INTERSECTION NO.10

SCALE: 1"= 50'

$$$$SYTIME$$$$$$$
$$$$DGNSPEC$$$$$$$

TYPE	YEAR	PROJECT NO.	SHEET NO.
R.O.W.	2014	STP-46(21)	11

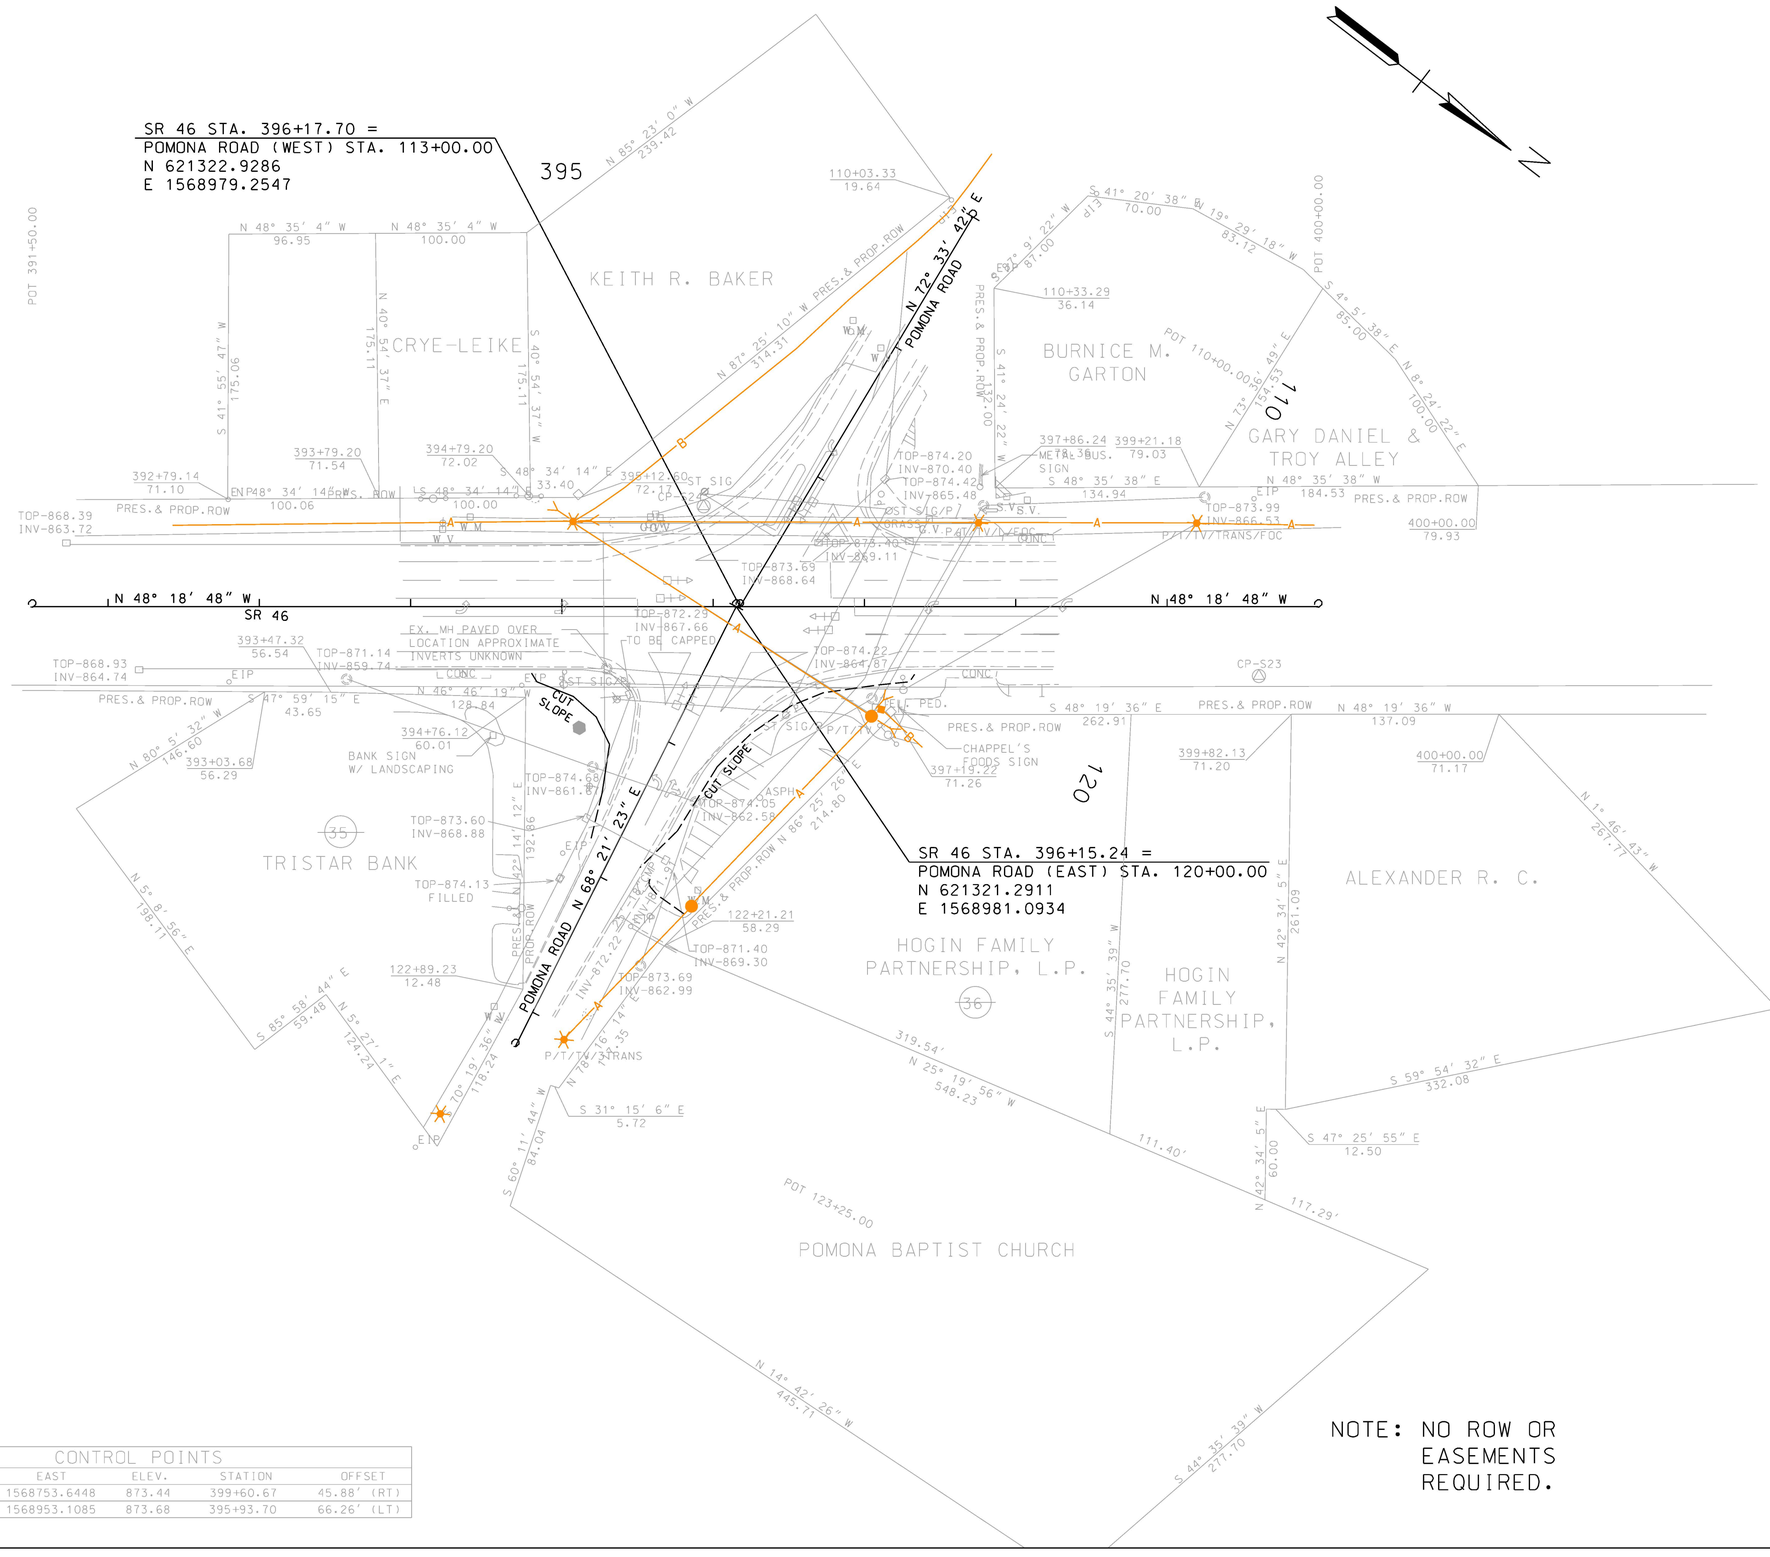

—A— AERIAL CABLE
—B— BURIED CABLE
POWER POLE
TELEPHONE POLE
PEDESTAL
ANCHOR

GREEN - REMOVAL OR ABANDON
ORANGE - EXISTING TO REMAIN
RED - PROPOSED
BLUE - TEMPORARY

CONTROL POINTS

POINT	NORTH	EAST	ELEV.	STATION	OFFSET
S23	621585.2820	1568753.6448	873.44	399+60.67	45.88' (RT)
S24	621257.4832	1568953.1085	873.68	395+93.70	66.26' (LT)

NOTE: NO ROW OR EASEMENTS REQUIRED.

R.O.W. PLANS

SEALED BY

COORDINATES ARE NAD/83(1995), ARE DATUM ADJUSTED BY THE FACTOR OF 1.000083 AND TIED TO THE TGRN. ALL ELEVATIONS ARE REFERENCED TO THE NAVD 1988.

STATE OF TENNESSEE
DEPARTMENT OF TRANSPORTATION

PRESENT LAYOUT

INTERSECTION NO.11

SCALE: 1"=50'

$$$$SYTIME$$$$$$$
$$$$DGNSPEC$$$$$$$

TYPE	YEAR	PROJECT NO.	SHEET NO.
R.O.W.	2014	STP-46(21)	12

REV. 04-30-14: ADDED BUILDING TO TRACT NO.

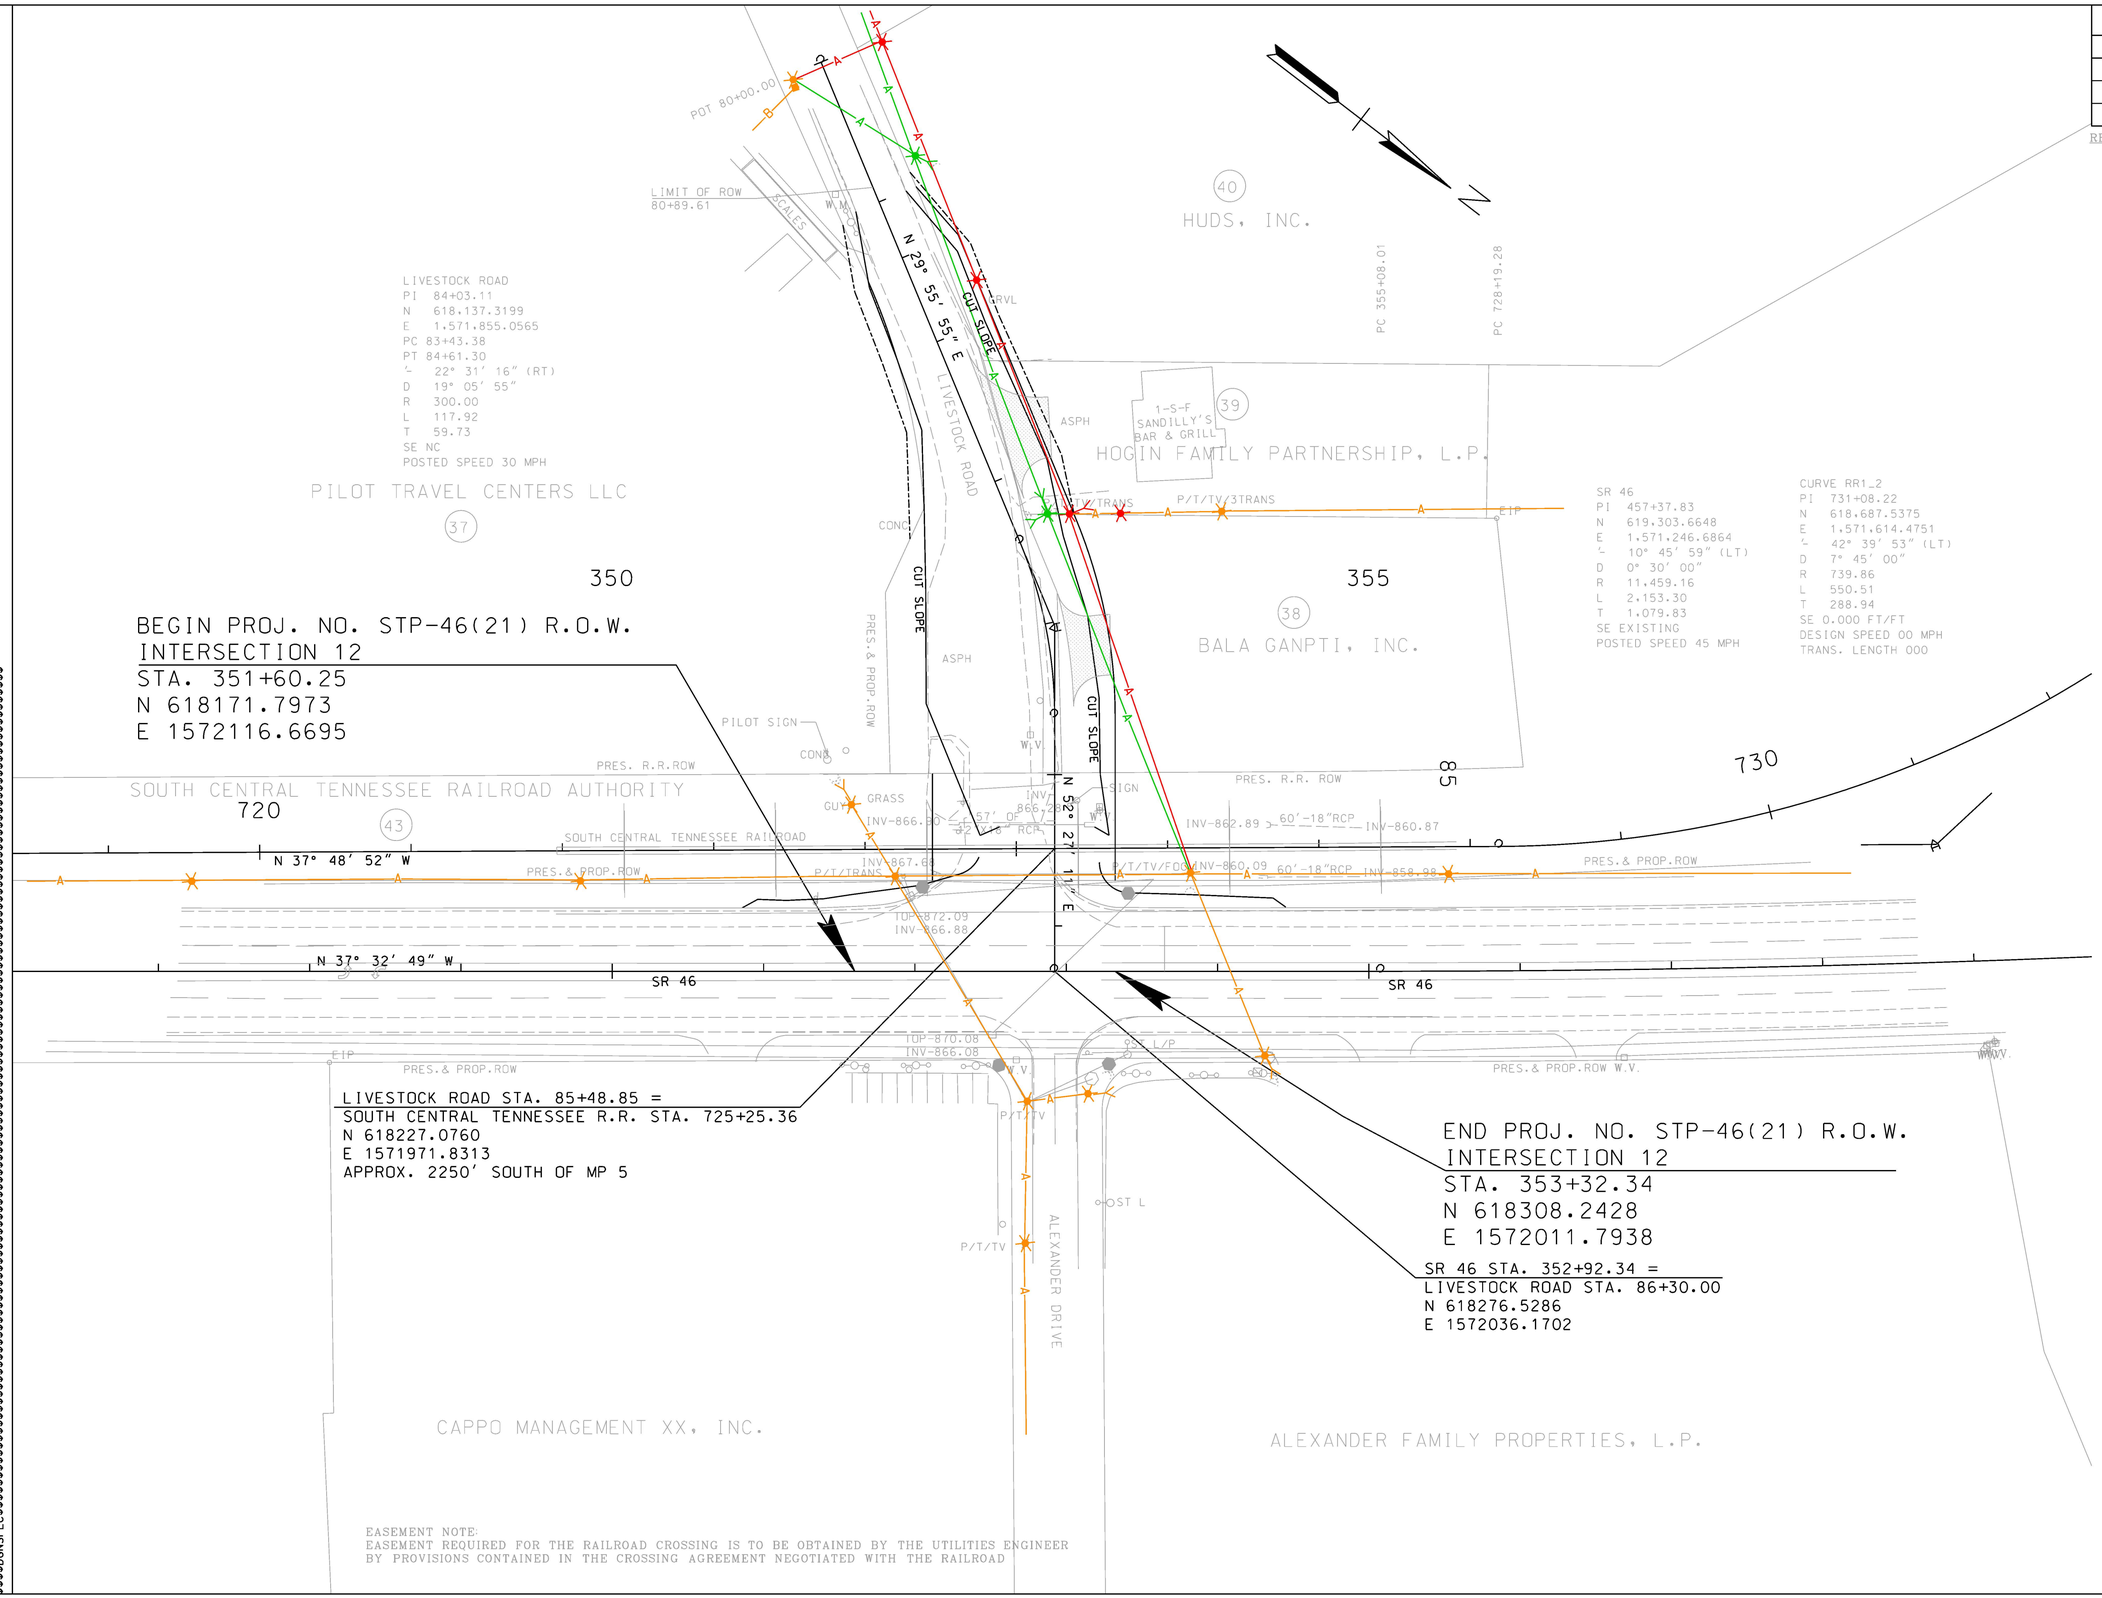

EASEMENT NOTE:
EASEMENT REQUIRED FOR THE RAILROAD CROSSING IS TO BE OBTAINED BY THE UTILITIES ENGINEER BY PROVISIONS CONTAINED IN THE CROSSING AGREEMENT NEGOTIATED WITH THE RAILROAD

—A— AERIAL CABLE
—B— BURIED CABLE
POWER POLE
TELEPHONE POLE
PEDESTAL
ANCHOR

GREEN - REMOVAL OR ABANDON
ORANGE - EXISTING TO REMAIN
RED - PROPOSED
BLUE - TEMPORARY

R.O.W. PLANS

SEALED BY

COORDINATES ARE NAD/83(1995), ARE DATUM ADJUSTED BY THE FACTOR OF 1.000083 AND TIED TO THE TGRN. ALL ELEVATIONS ARE REFERENCED TO THE NAVD 1988.

STATE OF TENNESSEE
DEPARTMENT OF TRANSPORTATION

PRESENT LAYOUT

INTERSECTION NO.12

SCALE: 1"= 50'

$$$$SYTIME$$$$$$$
$$$$DGNSPEC$$$$$$$

TYPE	YEAR	PROJECT NO.	SHEET NO.
R.O.W.	2014	STP-46(21)	13

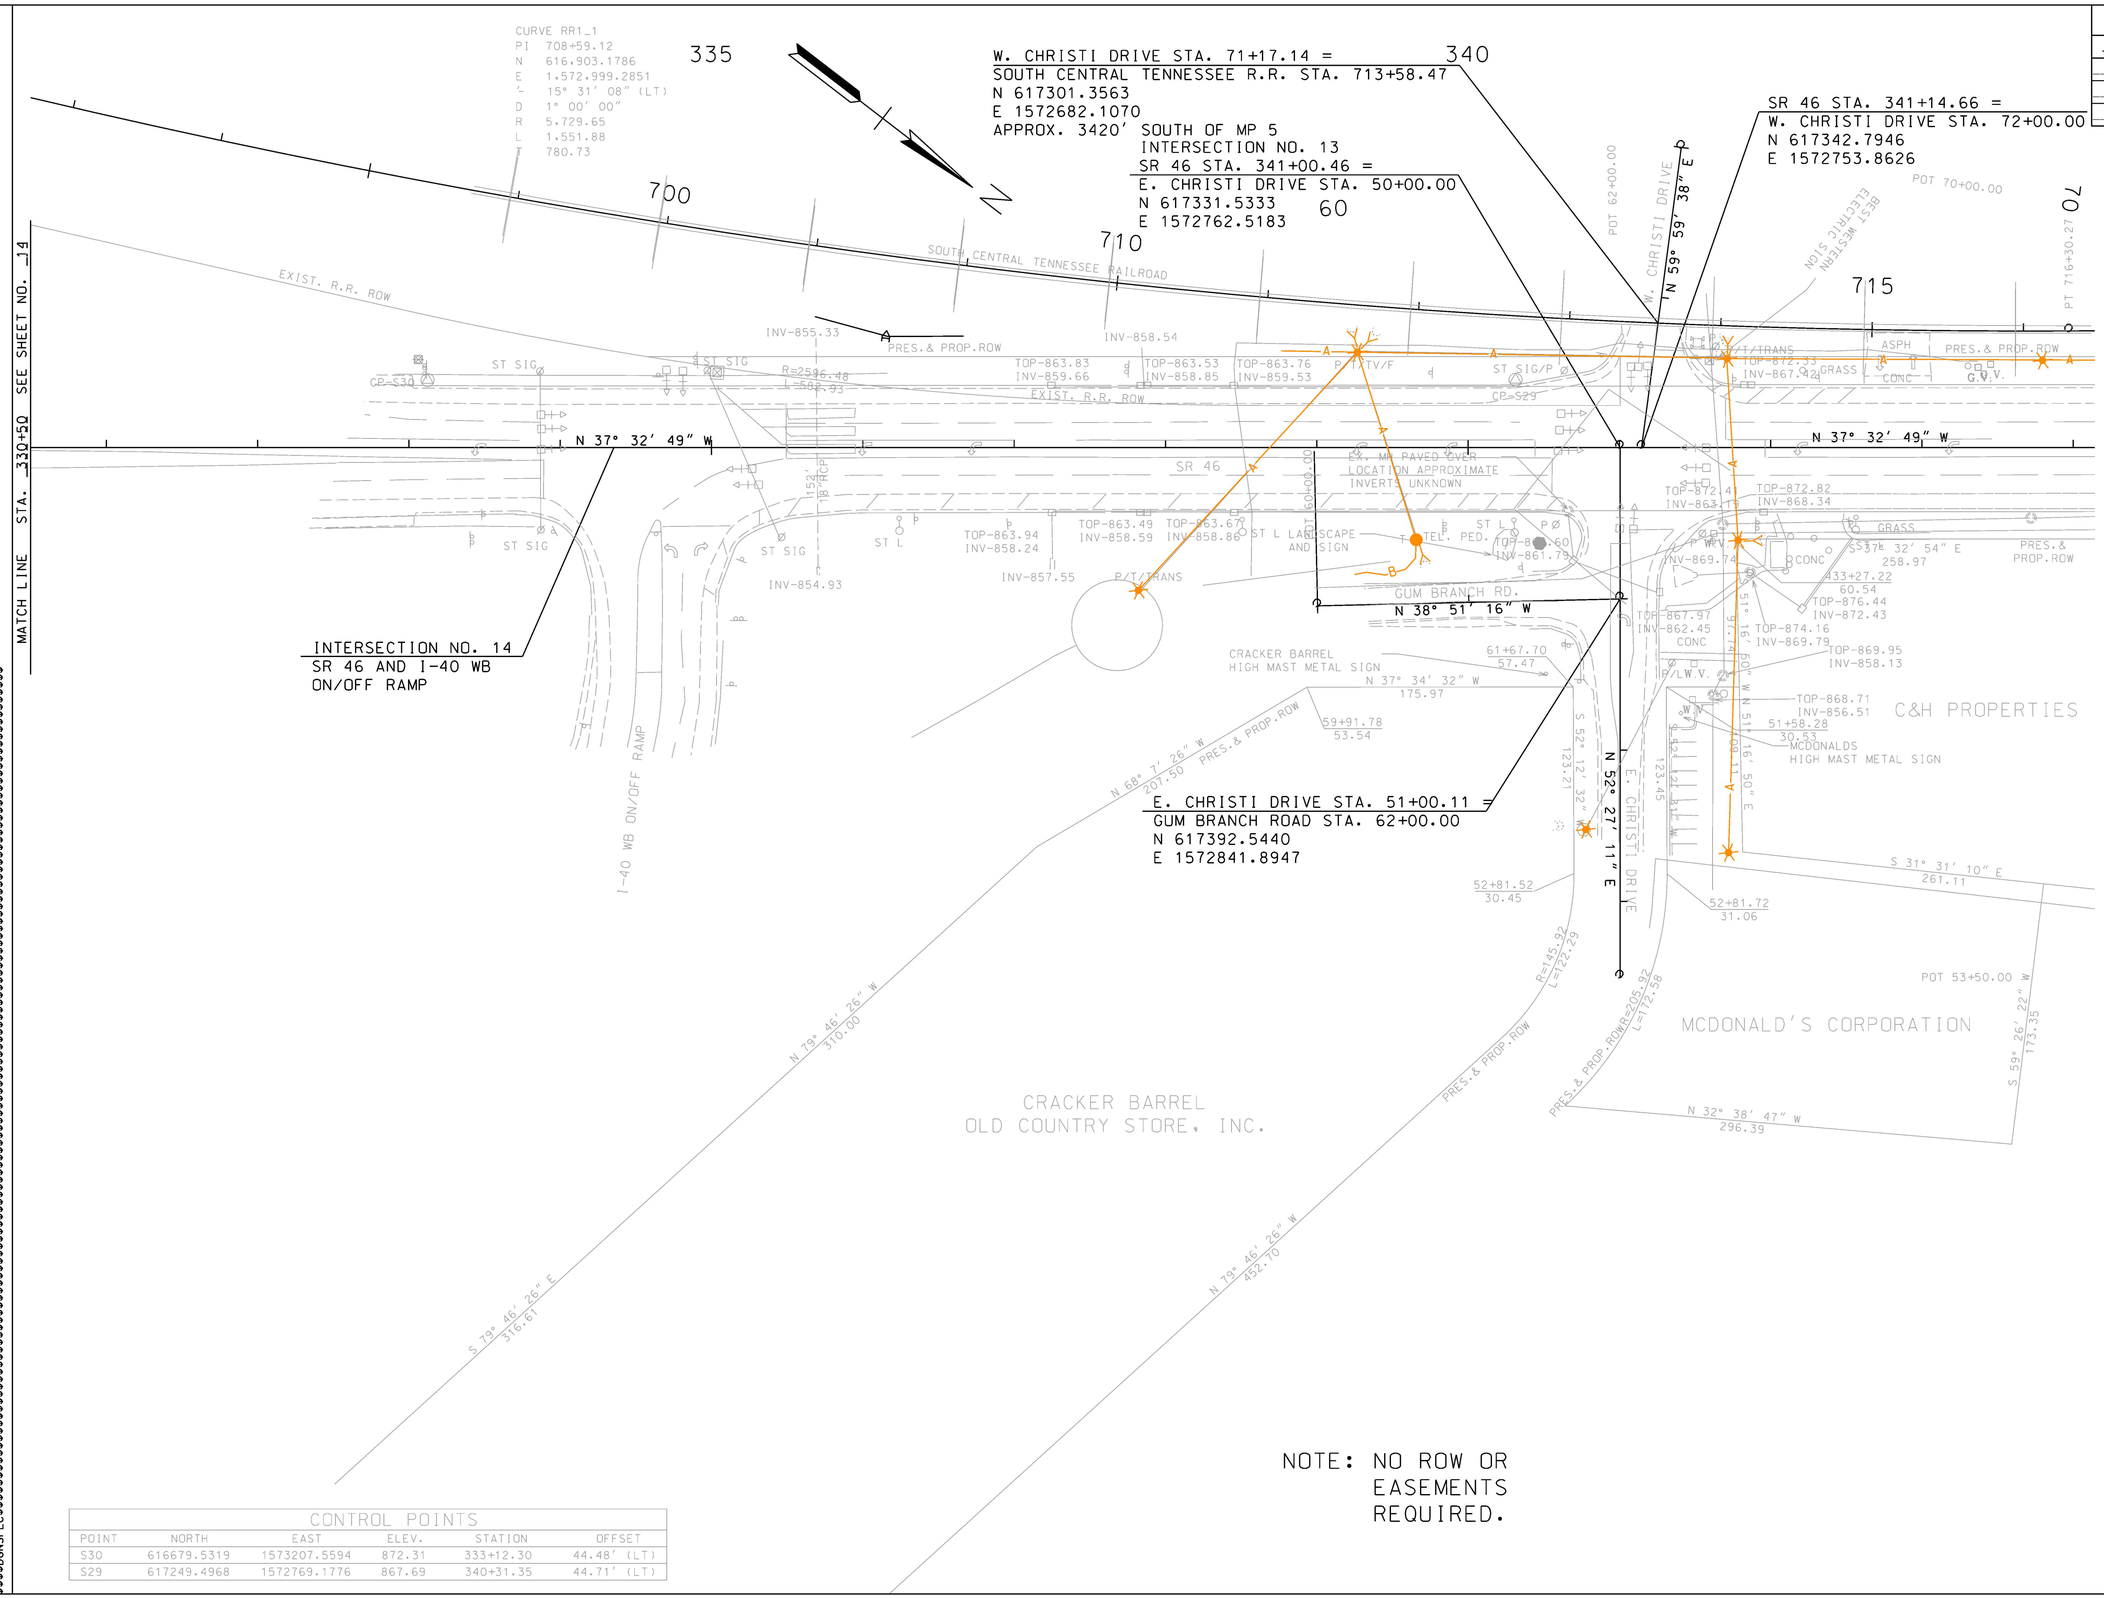

—A— AERIAL CABLE
—B— BURIED CABLE
POWER POLE
TELEPHONE POLE
PEDESTAL
ANCHOR

GREEN - REMOVAL OR ABANDON
ORANGE - EXISTING TO REMAIN
RED - PROPOSED
BLUE - TEMPORARY

NOTE: NO ROW OR EASEMENTS REQUIRED.

CONTROL POINTS

POINT	NORTH	EAST	ELEV.	STATION	OFFSET
S30	616679.5319	1573207.5594	872.31	333+12.30	44.48' (LT)
S29	617249.4968	1572769.1776	867.69	340+31.35	44.71' (LT)

R.O.W. PLANS

SEALED BY

COORDINATES ARE NAD/83(1995), ARE DATUM ADJUSTED BY THE FACTOR OF 1.000083 AND TIED TO THE TGRN. ALL ELEVATIONS ARE REFERENCED TO THE NAVD 1988.

STATE OF TENNESSEE
DEPARTMENT OF TRANSPORTATION

PRESENT LAYOUT

INTERSECTION NO.13 & 14

SCALE: 1"=50'

$$$$SYTIME$$$$$$$
$$$$DGNSPEC$$$$$$$

TYPE	YEAR	PROJECT NO.	SHEET NO.
R.O.W.	2014	STP-46(21)	15

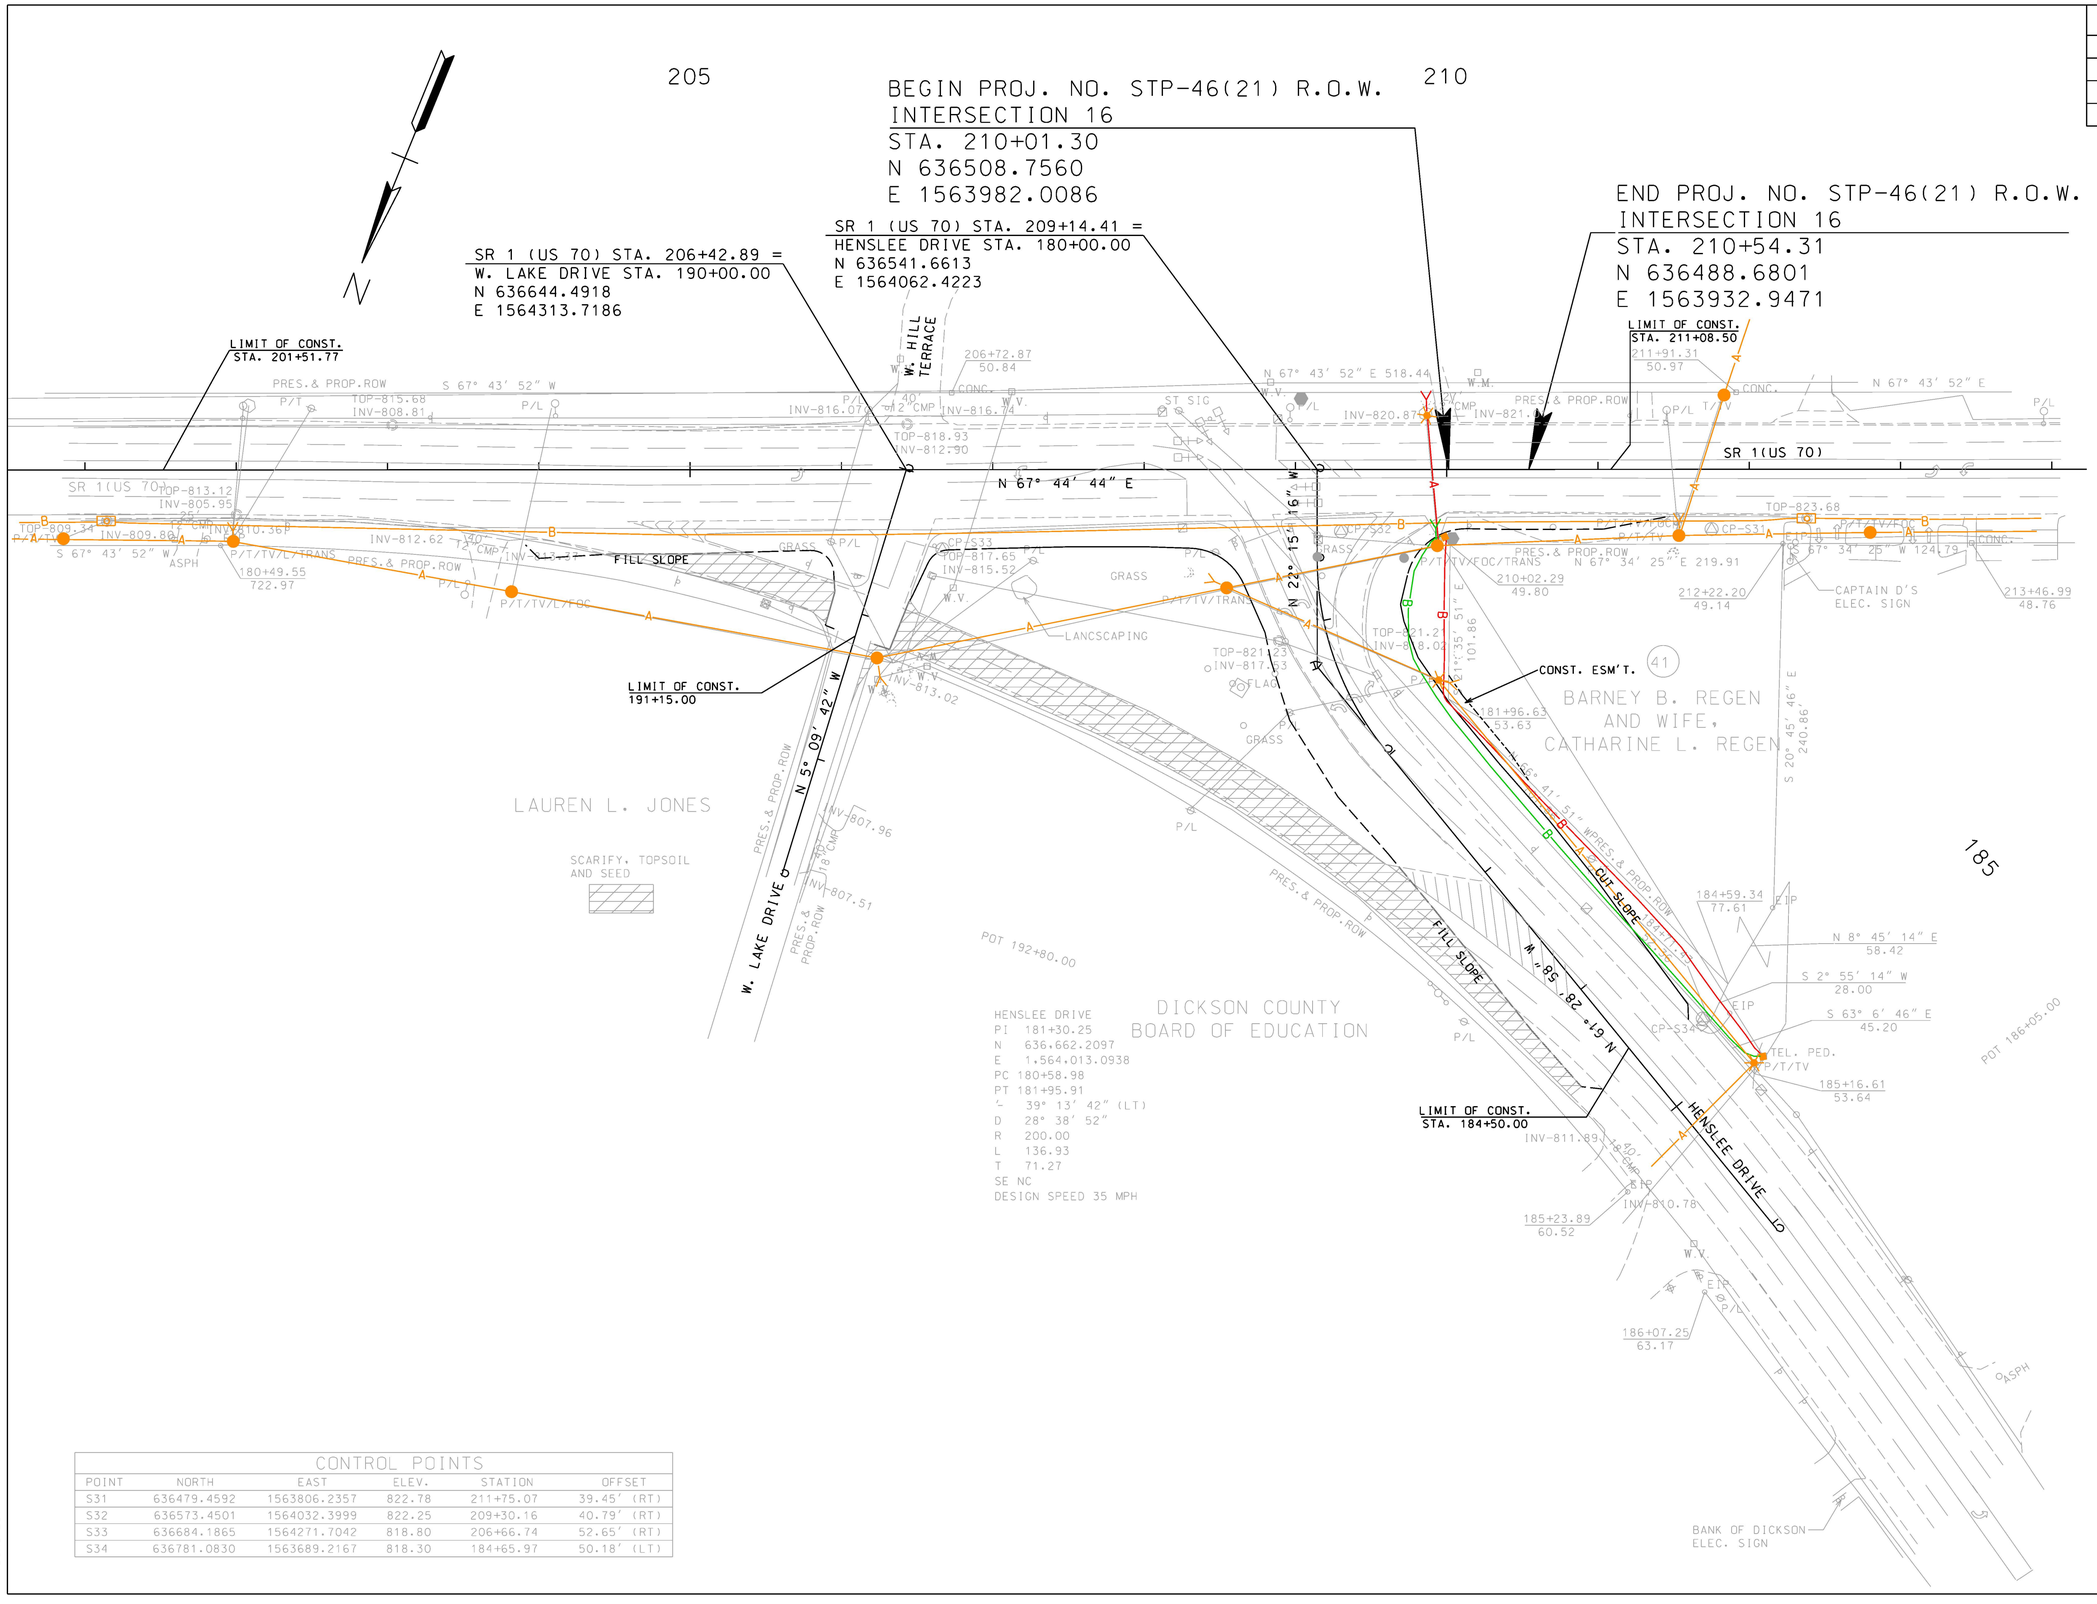

CONTROL POINTS					
POINT	NORTH	EAST	ELEV.	STATION	OFFSET
S31	636479.4592	1563806.2357	822.78	211+75.07	39.45' (RT)
S32	636573.4501	1564032.3999	822.25	209+30.16	40.79' (RT)
S33	636684.1865	1564271.7042	818.80	206+66.74	52.65' (RT)
S34	636781.0830	1563689.2167	818.30	184+65.97	50.18' (LT)

R.O.W. PLANS

SEALED BY

COORDINATES ARE NAD/83(1995), ARE DATUM ADJUSTED BY THE FACTOR OF 1.000083 AND TIED TO THE TGRN. ALL ELEVATIONS ARE REFERENCED TO THE NAVD 1988.

STATE OF TENNESSEE
DEPARTMENT OF TRANSPORTATION

PRESENT LAYOUT

INTERSECTION NO.16

SCALE: 1"= 50'

$$$$SYTIME$$$$$$$
$$$$DGNSPEC$$$$$$$