TYPE	YEAR	PROJECT NO.	SHEET NO.
RESURF.	2014	NH/HSIP-45(26)	5D

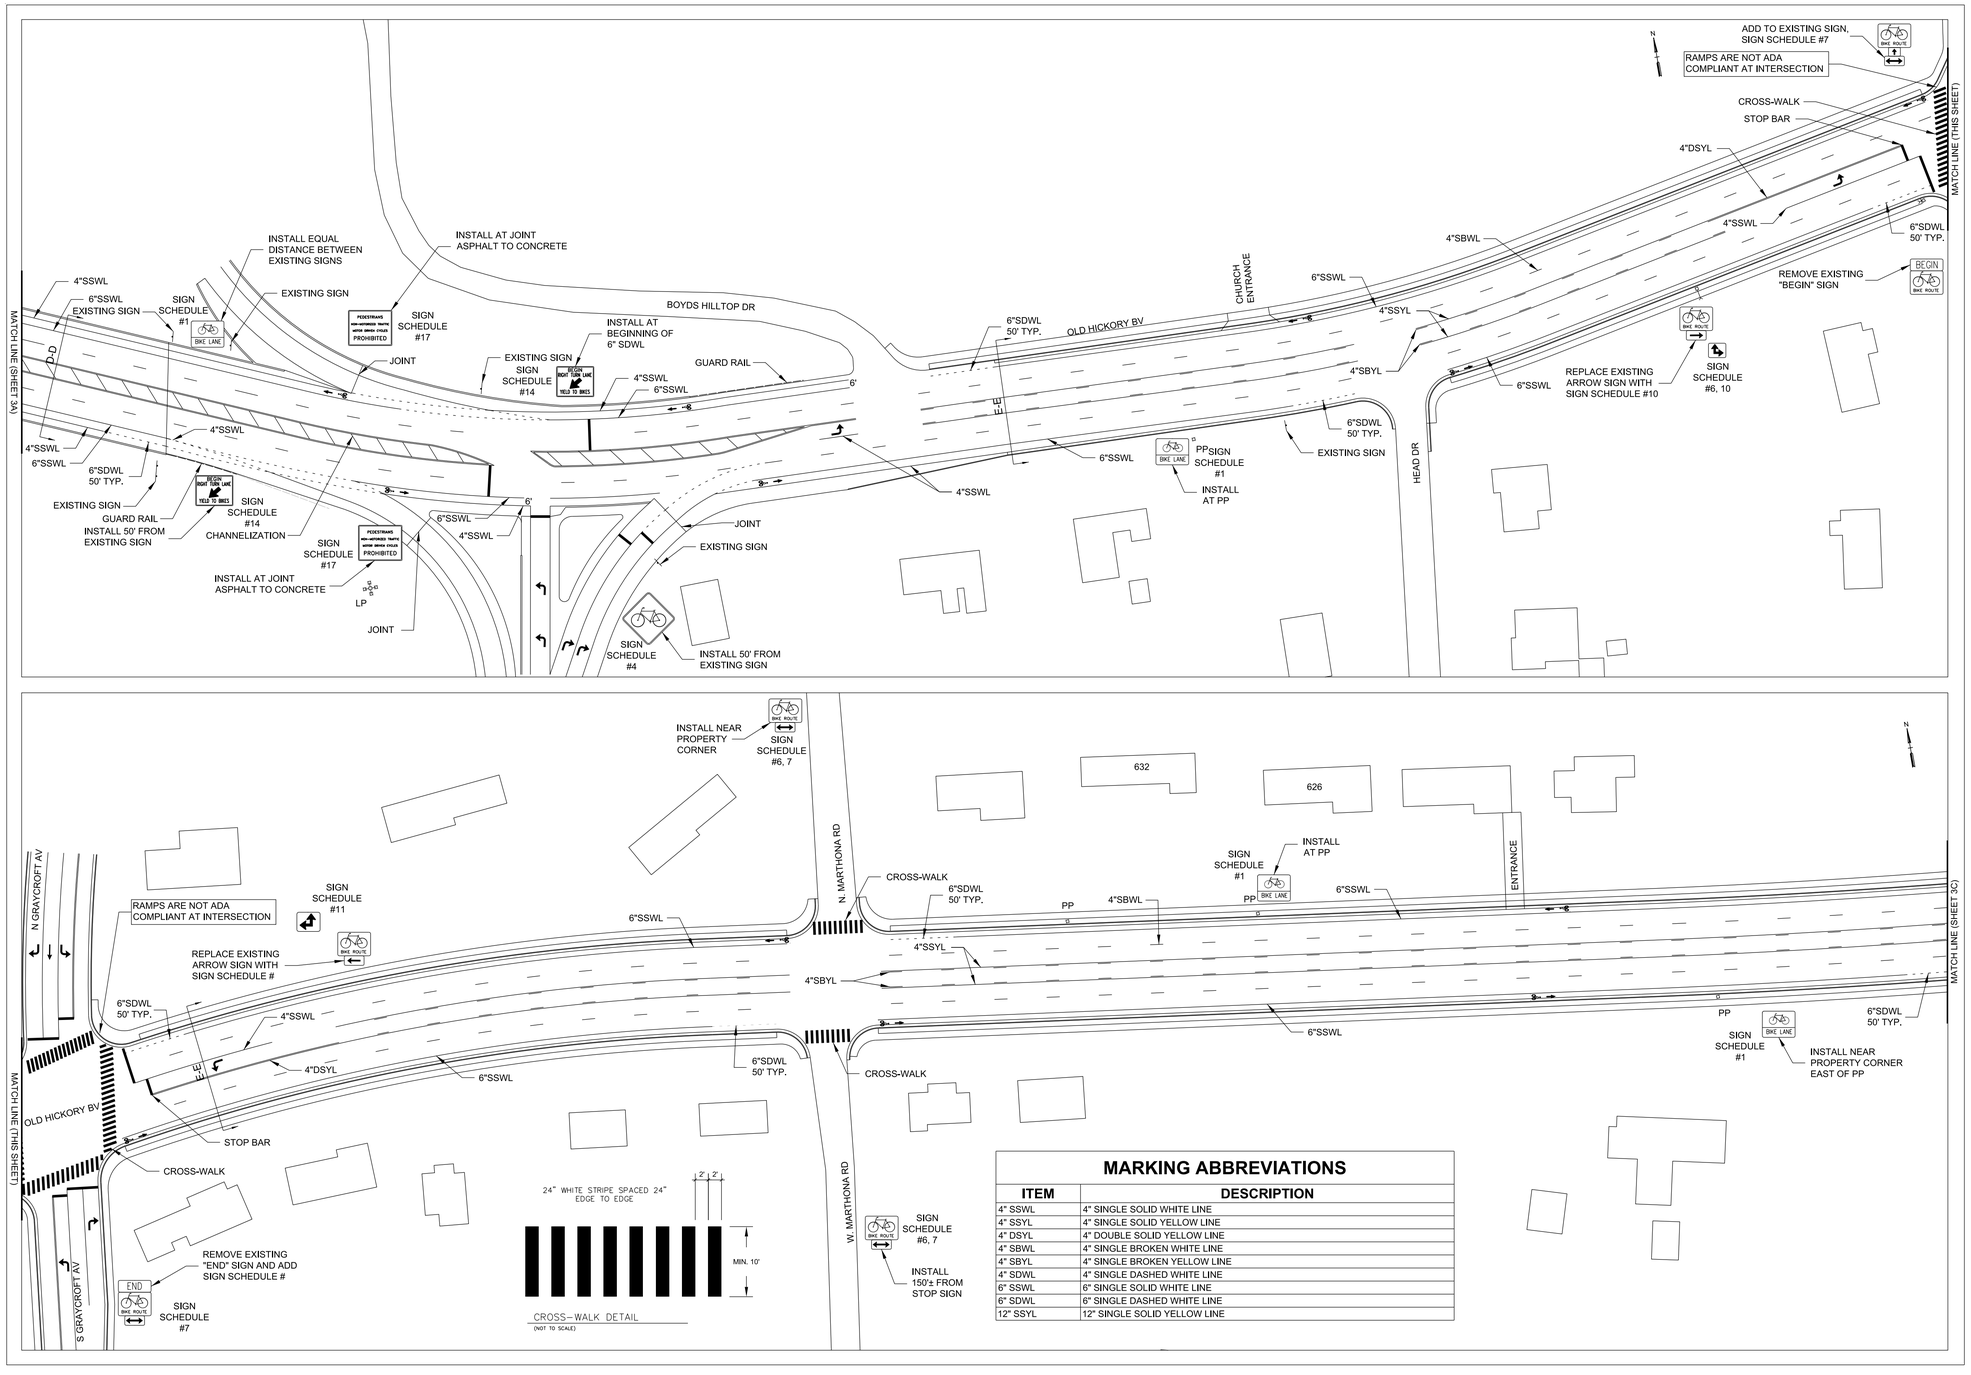

MARKING ABBREVIATIONS

ITEM	DESCRIPTION
4" SSWL	4" SINGLE SOLID WHITE LINE
4" SSYL	4" SINGLE SOLID YELLOW LINE
4" DSYL	4" DOUBLE SOLID YELLOW LINE
4" SBWL	4" SINGLE BROKEN WHITE LINE
4" SBYL	4" SINGLE BROKEN YELLOW LINE
4" SDWL	4" SINGLE DASHED WHITE LINE
6" SSWL	6" SINGLE SOLID WHITE LINE
6" SDWL	6" SINGLE DASHED WHITE LINE
12" SSYL	12" SINGLE SOLID YELLOW LINE

REVISIONS

NO	DATE	BY	DESCRIPTION
1	10/16/12	WJR	TRAFFIC COMMENTS
2	10/22/12	WJR	TRAFFIC COMMENTS
3	11/8/12	WJR	TDOT COMMENTS

COLLIER ENGINEERING CO., INC.
CONSULTING-DESIGN-CONSTRUCTION
5560 FRANKLIN PIKE CIRCLE, BRENTWOOD, TN 37027
PHONE: (615) 331-1441 FAX: (615) 331-1050

METRO PUBLIC WORKS
BIKEWAY PAVEMENT MARKING AND SIGNAGE PLAN

OLD HICKORY BLVD -
DICKERSON PK TO GALLATIN PK

PROPOSED BIKEWAY IMPROVEMENTS
DAVIDSON COUNTY, TENNESSEE

SEALED BY

DATE:	08/12
DESIGNED BY:	WJR
DRAWN BY:	WJR
SUPERVISED BY:	CAC
CHECKED BY:	CK
PROJ. NO.	12-021
SCALE: 1"=100'	
SHEET NO: 3B	

STATE OF TENNESSEE
DEPARTMENT OF TRANSPORTATION

PROPOSED BIKEWAY IMPROVEMENTS

03-DEC-2013 08:24
\\JU03WF01.tdot.state.tn.us\03Shared\SURVEY\DESIGN\Resurfacing Plans\2014\02-February-2014 letting\Davidson sr-45\005D_bike_lane.dgn