TYPE	YEAR	PROJECT NO.	SHEET NO.
RESURF.	2014	NH/HSIP-45(26)	5A

BIKEWAY PROJECT SHALL COORDINATE WITH TDOT

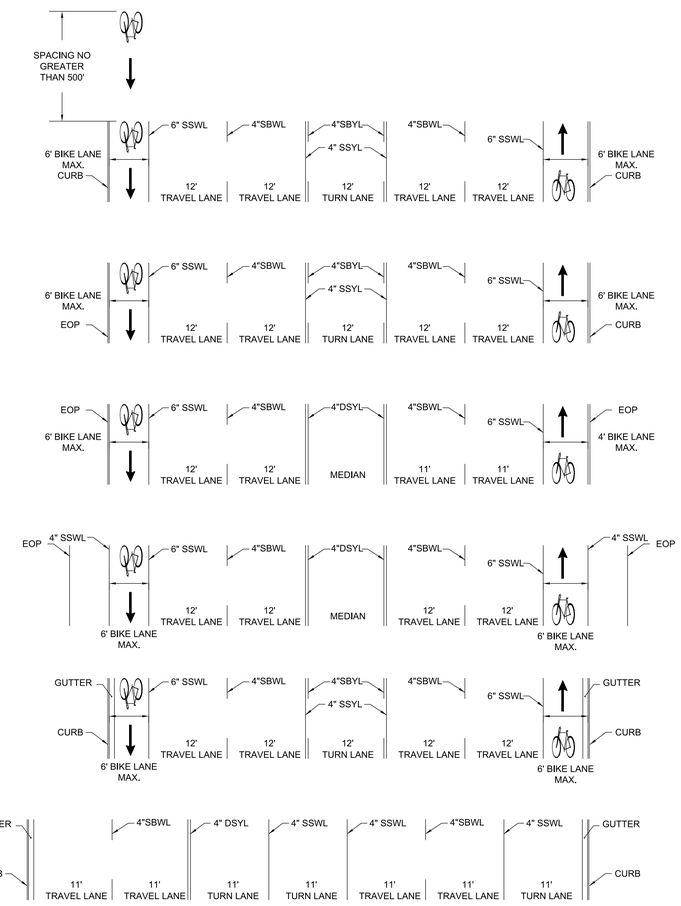

ROADWAY SECTION DETAILS (SECTION A-A)

ROADWAY SECTION DETAILS (SECTION B-B)

ROADWAY SECTION DETAILS (SECTION C-C)

ROADWAY SECTION DETAILS (SECTION D-D)

ROADWAY SECTION DETAILS (SECTION E-E)

ROADWAY SECTION DETAILS (SECTION F-F)

6 ROADWAY TYPICAL SECTION DETAIL
(NOT TO SCALE)

NOTE: CATCH BASIN LIDS SHALL HAVE GRATE OPENINGS PERPENDICULAR TO TRAFFIC.

REVISIONS

NO	DATE	BY	DESCRIPTION
1	10/6/12	WJR	TRAFFIC COMMENTS

CE COLLIER
ENGINEERING CO., INC.
CONSULTING-DESIGN-CONSTRUCTION
5560 FRANKLIN PIKE CIRCLE, BRENTWOOD, TN 37027
PHONE: (615) 331-1441 FAX: (615) 331-1050

METRO PUBLIC WORKS
DETAIL/QUANTITY SHEET

OLD HICKORY BLVD -
DICKERSON PK TO GALLATIN PK

PROPOSED BIKEWAY IMPROVEMENTS
DAVIDSON COUNTY, TENNESSEE

SEALED BY

DATE:	08/12
DESIGNED BY:	WJR
DRAWN BY:	WJR
SUPERVISED BY:	CAC
CHECKED BY:	CK
PROJ. NO.	12-021
SCALE: N.T.S.	
SHEET NO: 2A	

STATE OF TENNESSEE
DEPARTMENT OF TRANSPORTATION

PROPOSED BIKEWAY IMPROVEMENTS

03-DEC-2013 08:24
\\JJ03WF01\tdot.state.tn.us\03Shared\SURVEY\DESIGN\Resurfacing Plans\2014\02-February-2014 letting\Davidson sr-45\005A_bike_lane.dgn