TYPE	YEAR	PROJECT NO.	SHEET NO.
RESURF.	2014	NH/HSIP-255(13)	5F

REV. 01-28-14: ADDED THIS SHEET TO PLANS.

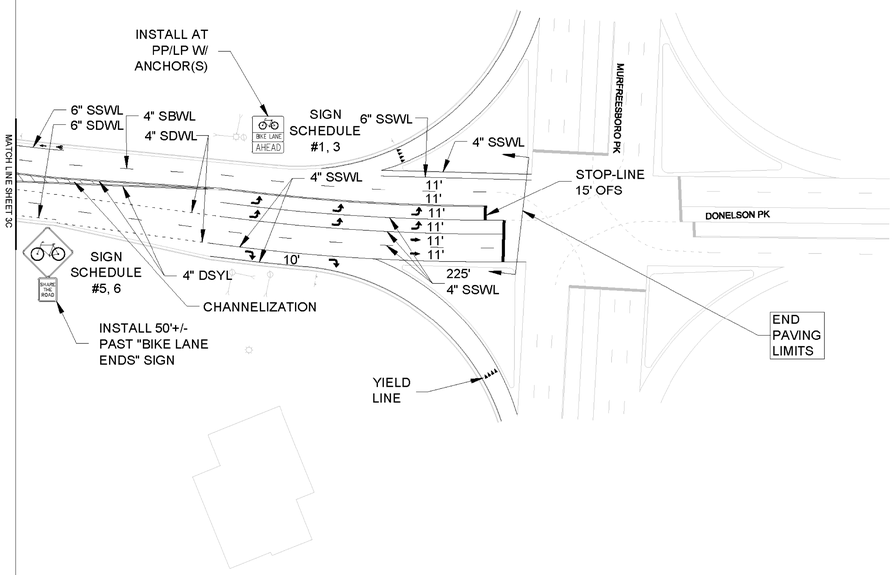

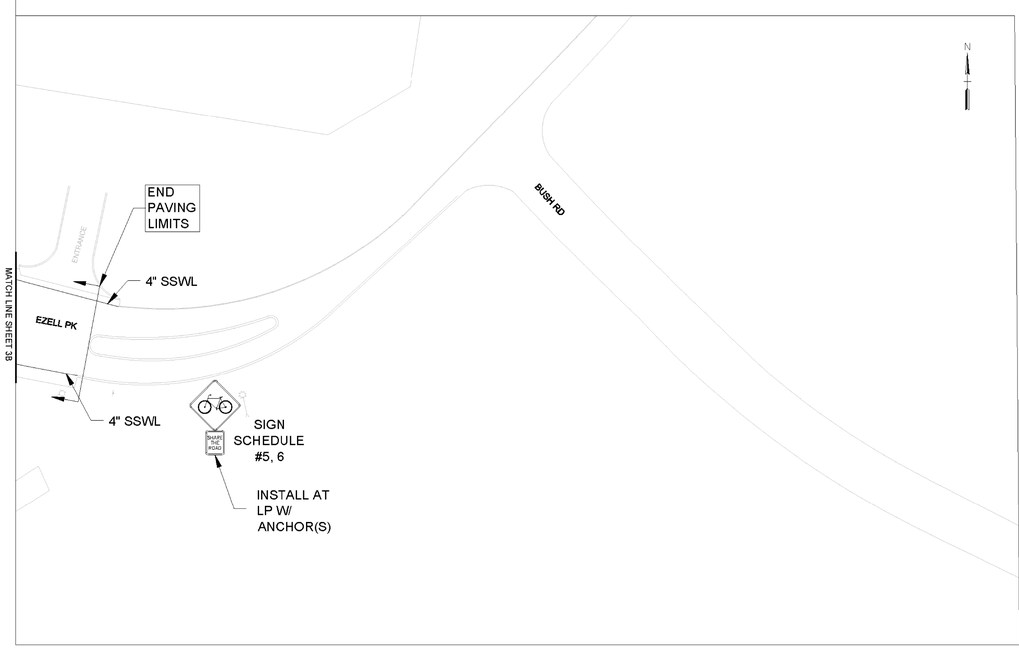

LEGEND

	DESCRIPTION
	SIGN POST
	UTILITY POLE
	LIGHT POLE
	CURB/GUTTER LINE
	FIRE HYDRANT
	GUY WIRE

MARKING ABBREVIATIONS

ITEM	DESCRIPTION
4" SSWL	4" SINGLE SOLID WHITE LINE
4" SSYL	4" SINGLE SOLID YELLOW LINE
4" DSYL	4" DOUBLE SOLID YELLOW LINE
4" SBWL	4" SINGLE BROKEN WHITE LINE
4" SBYL	4" SINGLE BROKEN YELLOW LINE
4" SDWL	4" SINGLE DASHED WHITE LINE
6" SSWL	6" SINGLE SOLID WHITE LINE
6" SDWL	6" SINGLE DASHED WHITE LINE
12" SSYL	12" SINGLE SOLID YELLOW LINE

REVISIONS

NO	DATE	BY	DESCRIPTION
1	1/15/14	WJR	TRAFFIC COMMENTS
2	1/21/14	WJR	TRAFFIC COMMENTS
3	1/22/14	WJR	TRAFFIC COMMENTS
4			

LAYOUT SHEET
HARDING PL
HARDING INDUSTRIAL DR TO SR 1 - MURFREESBORO PK
PROPOSED ROADWAY/BIKEWAY IMPROVEMENTS
DAVIDSON COUNTY, TENNESSEE

Metro Nashville Public Works
Improving the Quality of Life for Nashvillians and our Visitors

DATE:	12/13
DESIGNED BY:	WJR
DRAWN BY:	WJR
SUPERVISED BY:	DLR
CHECKED BY:	CK
PROJ. NO.	13-052
SCALE: 1" = 100'	
SHEET NO: 3D	

SEALED BY

STATE OF TENNESSEE
DEPARTMENT OF TRANSPORTATION

BIKE LANE STRIPING PLANS

29-JAN-2014 15:04
\\JJ03WF01.tdot.state.tn.us\03Shared\SURVEY\DESIGN\Resurfacing Plans\2014\04-April-2014 Letting\Davidson SR 255\005F_Bike Lane.dgn