TYPE	YEAR	PROJECT NO.	SHEET NO.
RESURF.	2014	NH/HSIP-255(13)	5A

REV. 01-28-14: ADDED THIS SHEET TO PLANS.

ROADWAY SECTION DETAILS (SECTION A-A)

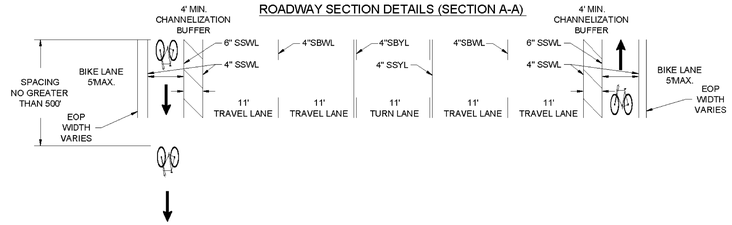

ROADWAY SECTION DETAILS (SECTION B-B)

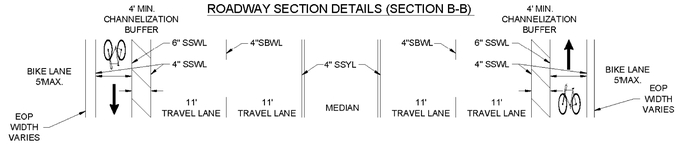

ROADWAY SECTION DETAILS (SECTION C-C)

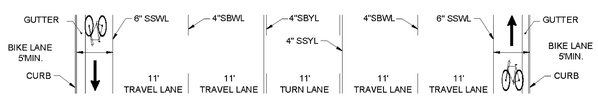

7 ROADWAY TYPICAL SECTION DETAIL
(NOT TO SCALE)

NOTE: CATCH BASIN LIDS SHALL HAVE GRATE OPENINGS PERPENDICULAR TO TRAFFIC.

REVISIONS

NO	DATE	BY	DESCRIPTION
1	1/15/14	WJR	TRAFFIC COMMENTS
2			
3			
4			

QUANTITIES AND DETAIL SHEET
HARDING PL
HARDING INDUSTRIAL DR TO SR 1 - MURFREESBORO PK
PROPOSED ROADWAY/BIKEWAY IMPROVEMENTS
DAVIDSON COUNTY, TENNESSEE

Metro Nashville Public Works
Improving the Quality of Life for Nashvillians and our Visitors

DATE:	12/13
DESIGNED BY:	WJR
DRAWN BY:	WJR
SUPERVISED BY:	DLR
CHECKED BY:	CK
PROJ. NO.	13-052
SCALE: N.T.S.	
SHEET NO: 2A	

SEALED BY

STATE OF TENNESSEE
DEPARTMENT OF TRANSPORTATION

BIKE LANE STRIPING PLANS

29-JAN-2014 15:01
\\JJ03WF01.tdot.state.tn.us\03Shared\SURVEY\DESIGN\Resurfacing Plans\2014\04-April-2014 Letting\Davidson SR 255\005A_Bike Lane.dgn