PROJECT NO.	YEAR	SHEET NO.
79005-4167-04	2014	

REVISIONS

NO.	DATE	BY	BRIEF DESCRIPTION

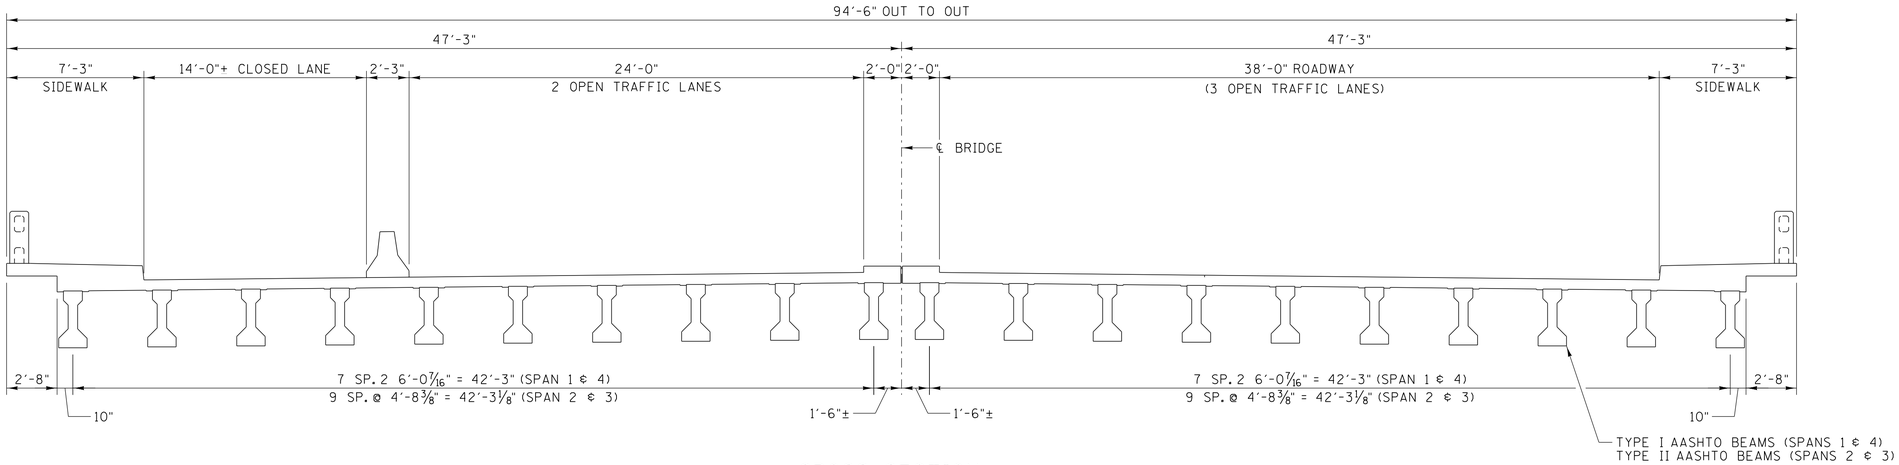

CROSS SECTION

SCALE: 1/4" = 1'-0'

7.46

STATE OF TENNESSEE
DEPARTMENT OF TRANSPORTATION

BRIDGE REPAIRS DETAILS

SR14 OVER INTERSTATE 55
BRIDGE NO. 79-SR14-7.46

SHELBY COUNTY
2014

AMJAD S. KHAIRI
REGISTERED ENGINEER
AGRICULTURE
COMMERCE
No. 106850
STATE OF TENNESSEE
01/21/14

GARVER

DESIGNED BY L. I. COBOS DATE JULY 2013
DRAWN BY C. W. THOMAS DATE JULY 2013
SUPERVISED BY A. J. KHAIRI DATE JULY 2013
CHECKED BY A. J. KHAIRI DATE JULY 2013

TN D.O.T. ENGINEERING SUPERVISOR M. LAWSON

BR-115-51

LICobos 1/21/2014 1:29:18 PM
WORKSPACE: TDOT Bridge
L:\2010\0007631- TDOT - Bridge Repair over Interstate 55\Drawings\BRG\Final\06-BR-115-51.dgn