TYPE	YEAR	PROJECT NO.	SHEET NO.
CONST	2014	79005-4167-04	15

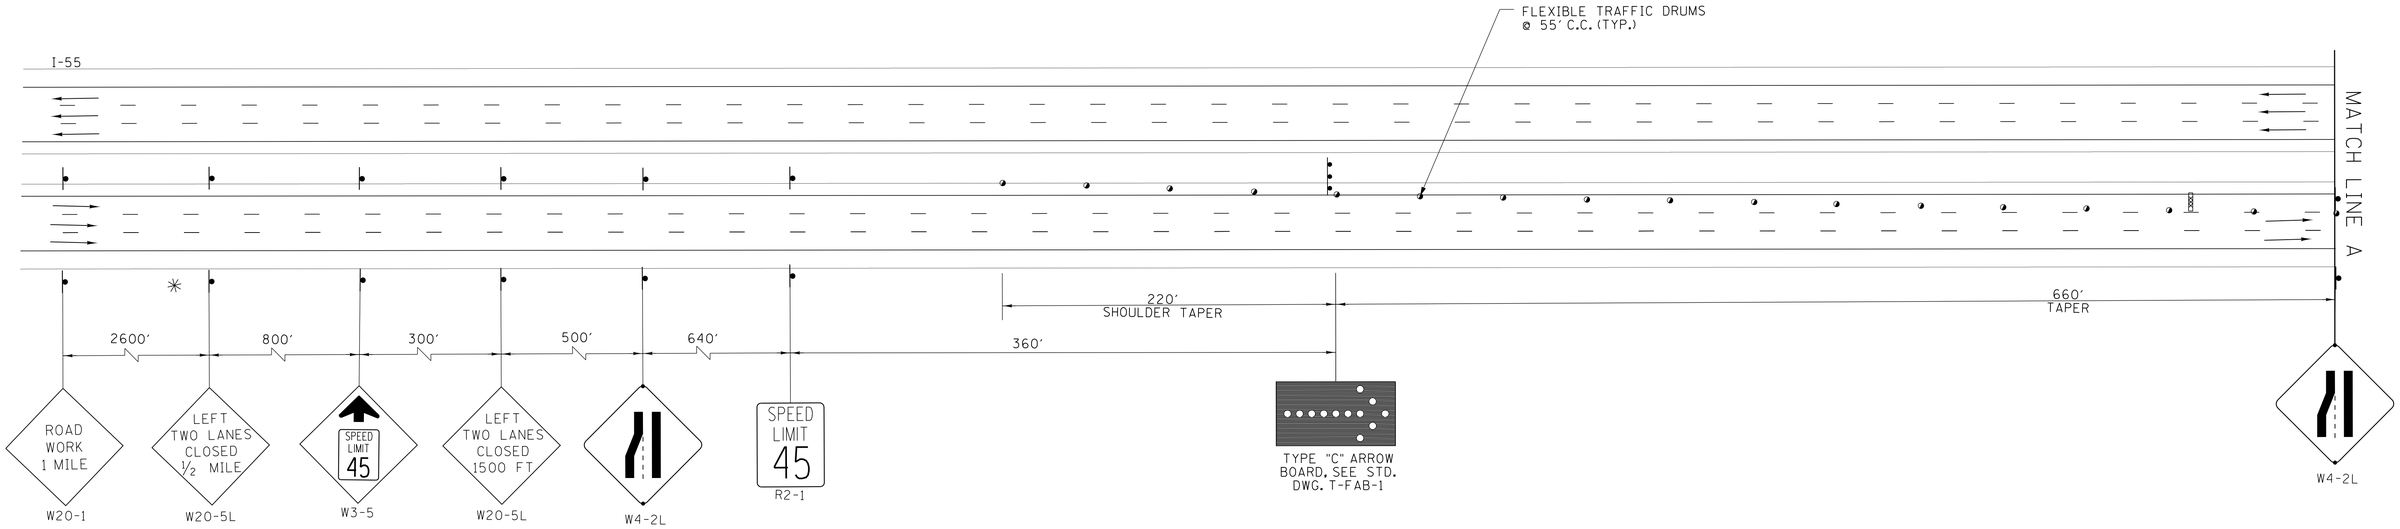

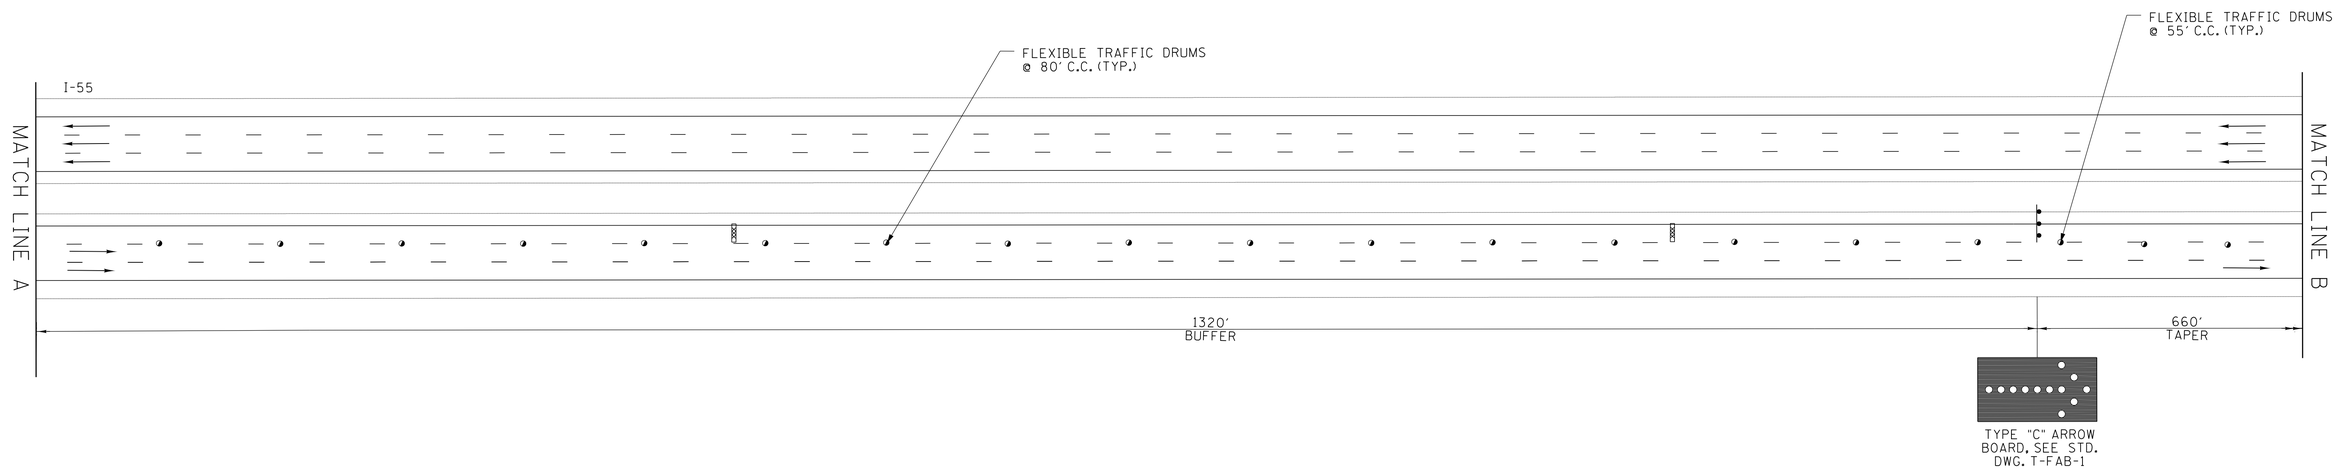

LEGEND

- AREA UNDER CONSTRUCTION - PHASE I
- AREA UNDER CONSTRUCTION - PHASE II
- FLEXIBLE TRAFFIC DRUM
- REMOVABLE INTERCONNECTED PORTABLE BARRIER RAIL WITH BARRIER RAIL DELINEATORS @ 20' (TYP.)
- TRAFFIC SIGN
- DIRECTION OF TRAFFIC
- ATTENUATOR
- TYPE "C" ARROW BOARD
- CHANGEABLE MESSAGE SIGN
- TYPE III BARRICADE
- RSSWL REMOVABLE SINGLE SOLID WHITE LINE
- RSSYL REMOVABLE SINGLE SOLID YELLOW LINE

N

PHASE B TRAFFIC CONTROL

AMJAD S. KHAURI
REGISTERED ENGINEER
SIGNATURE
01/21/14
COMMERCE
NO. 106660
STATE OF TENNESSEE

STATE OF TENNESSEE
DEPARTMENT OF TRANSPORTATION
BUREAU OF PLANNING AND DEVELOPMENT

TRAFFIC
CONTROL PLAN

BR. NO. 79-02807-0.00

SCALE: NONE

GARVER

LiCobos 1/21/2014 1:29:10 PM
WORKSPACE: TDOT Bridge
L:\2010\100163\- TDOT - Bridge Repair over Interstate 55\Drawings\BRG\Final\TC Bridge 10.36\15 - TC-B-1.dgn