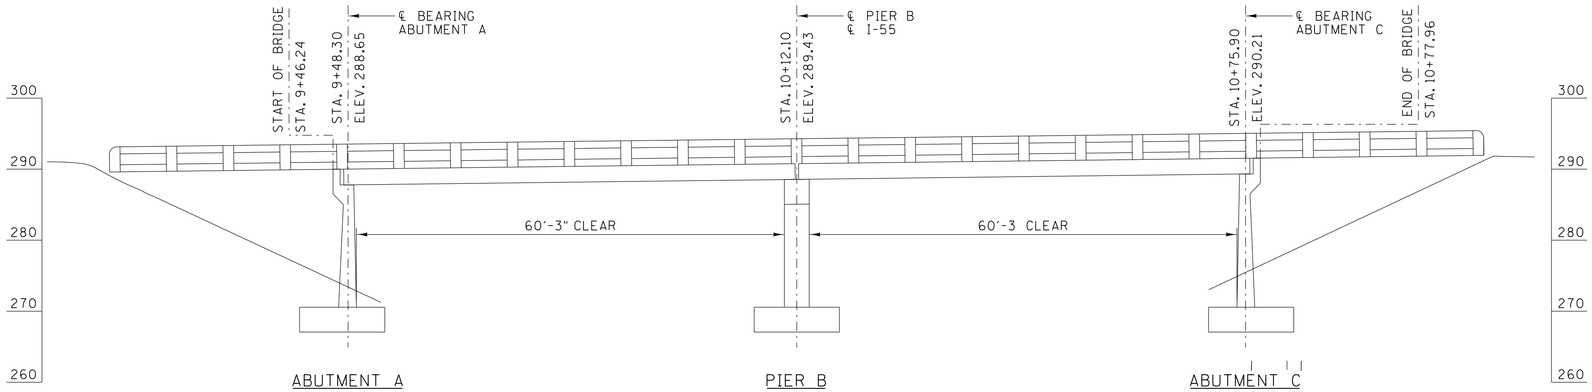

ELEVATION
3/32" = 1'-0"

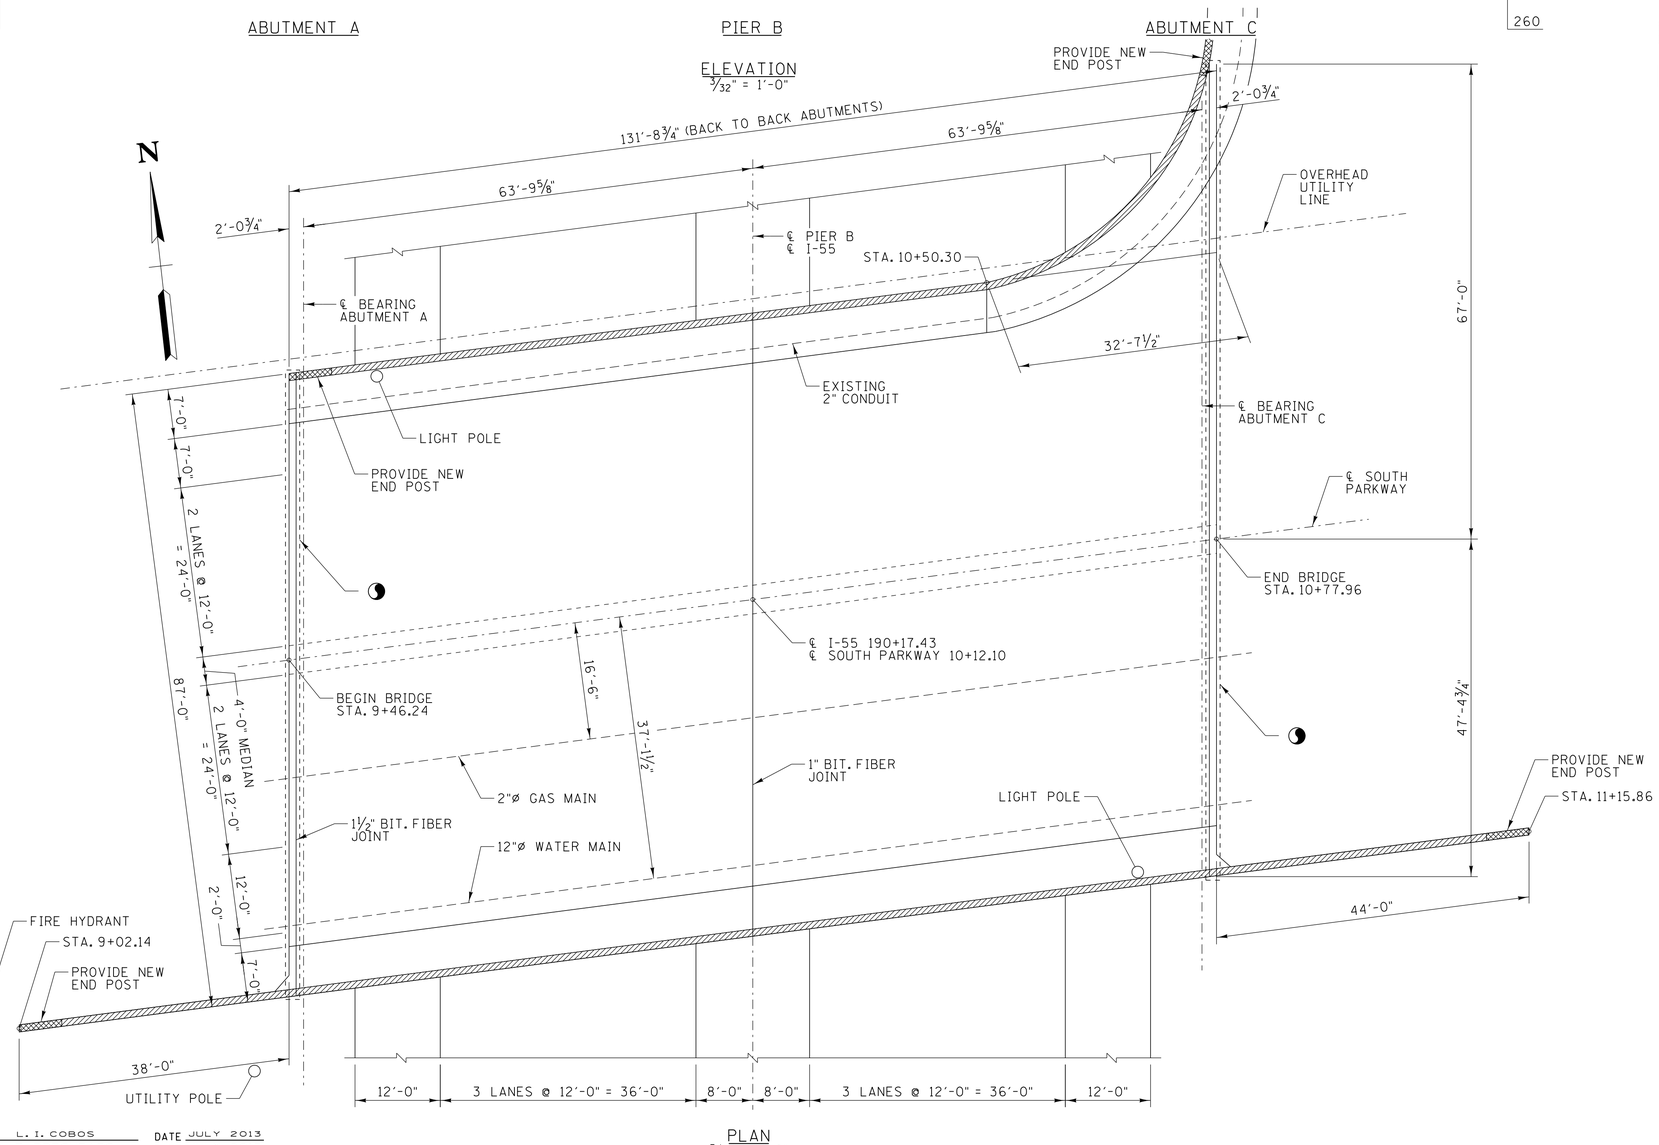

PLAN
3/32" = 1'-0"

LIST OF DRAWINGS

DWG. NO.	DRAWING
BR-115-48	LAYOUT OF BRIDGE TO BE REPAIRED (0.00)
BR-115-49	ESTIMATED QUANTITIES
BR-115-50	GENERAL NOTES
BR-115-53	BRIDGE REPAIR DETAILS
BR-115-54	BRIDGE REPAIR DETAILS
BR-115-55	BRIDGE REPAIR DETAILS
BR-115-56	BRIDGE REPAIR DETAILS
BR-115-57	BRIDGE REPAIR DETAILS
BR-115-58	BRIDGE REPAIR DETAILS

PROJECT NO.	YEAR	SHEET NO.
79005-4167-04	2014	

REVISIONS

NO.	DATE	BY	BRIEF DESCRIPTION

SCOPE OF WORK

REMOVE EXISTING PARAPET RAIL (BOTH SIDES). FOR NOTES AND DETAILS, SEE DWG. NO. BR-115-55.

PROVIDE NEW CONCRETE END POST AT 4 CORNERS. FOR NOTES AND DETAILS, SEE DWG. NO. BR-115-55.

PROVIDE NEW STRIP SEAL EXPANSION JOINTS AT BOTH ABUTMENTS. FOR NOTES AND DETAILS, SEE DWG. NOS. BR-115-57 AND BR-115-58.

REMOVE AND REPLACE PORTION OF BACKWALL AND END DIAPHRAGMS AT BOTH ABUTMENTS.

PROVIDE NEW 25'-0" ASPHALT TRANSITION PAVEMENT AT BOTH BRIDGE ENDS.

PROVIDE SPALL REPAIR AT FIELD DESIGNATED LOCATIONS. FOR NOTES AND DETAILS, SEE DWG. NO. BR-115-56.

PROVIDE EPOXY INJECTION REPAIR AT FIELD DESIGNATED LOCATIONS. FOR NOTES AND DETAILS, SEE DWG. NO. BR-115-56.

PROVIDE NEW END POSTS (TYPICAL AT 4 LOCATIONS). FOR NOTES AND DETAILS, SEE DWG. NO. BR-115-55.

PROVIDE TRAFFIC CONTROL FOR I-55 AND SOUTH PARKWAY WEST ROAD AS SHOWN ON SHEET NOS. 9-17.

LIST OF REFERENCE DRAWINGS

DWG. NO.	DRAWING	
K-36-15 THRU K-36-23	ORIGINAL BRIDGE PLANS	BR# 0.00
BR-5-53 THRU BR-5-59	BRIDGE REPAIR PLANS	BR# 0.00
BR-52-10-Z THRU BR-52-29-Z	BRIDGE REPAIR PLANS	BR# 0.00

ALL REFERENCE DRAWINGS TO BE PRINTED WITH THE PLANS

0.00

STATE OF TENNESSEE
DEPARTMENT OF TRANSPORTATION

LAYOUT OF BRIDGE
TO BE REPAIRED

SOUTH PARKWAY WEST
OVER INTERSTATE 55
BRIDGE NO. 79-02807-0.00

SHELBY COUNTY
2014

AMJAD S. KHAIRI
REGISTERED ENGINEER
CIVIL
No. 106650
STATE OF TENNESSEE
01/21/14

GARVER

DESIGNED BY	L. I. COBOS	DATE	JULY 2013
DRAWN BY	K. T. BRESHEARS	DATE	JULY 2013
SUPERVISED BY	J. H. RUDDELL	DATE	JULY 2013
CHECKED BY	A. J. KHAIRI	DATE	JULY 2013

TN D.O.T. ENGINEERING SUPERVISOR M. LAWSON

LICobos 1/23/2014 9:11:18 AM
WORKSPACE: TDOT Bridge
L:\2010\1001631- TDOT - Bridge Repair over Interstate 55\Drawings\BRG\Final\05-BR-115-48.dgn