TYPE	YEAR	PROJECT NO.	SHEET NO.
CONST	2014	79005-4167-04	18

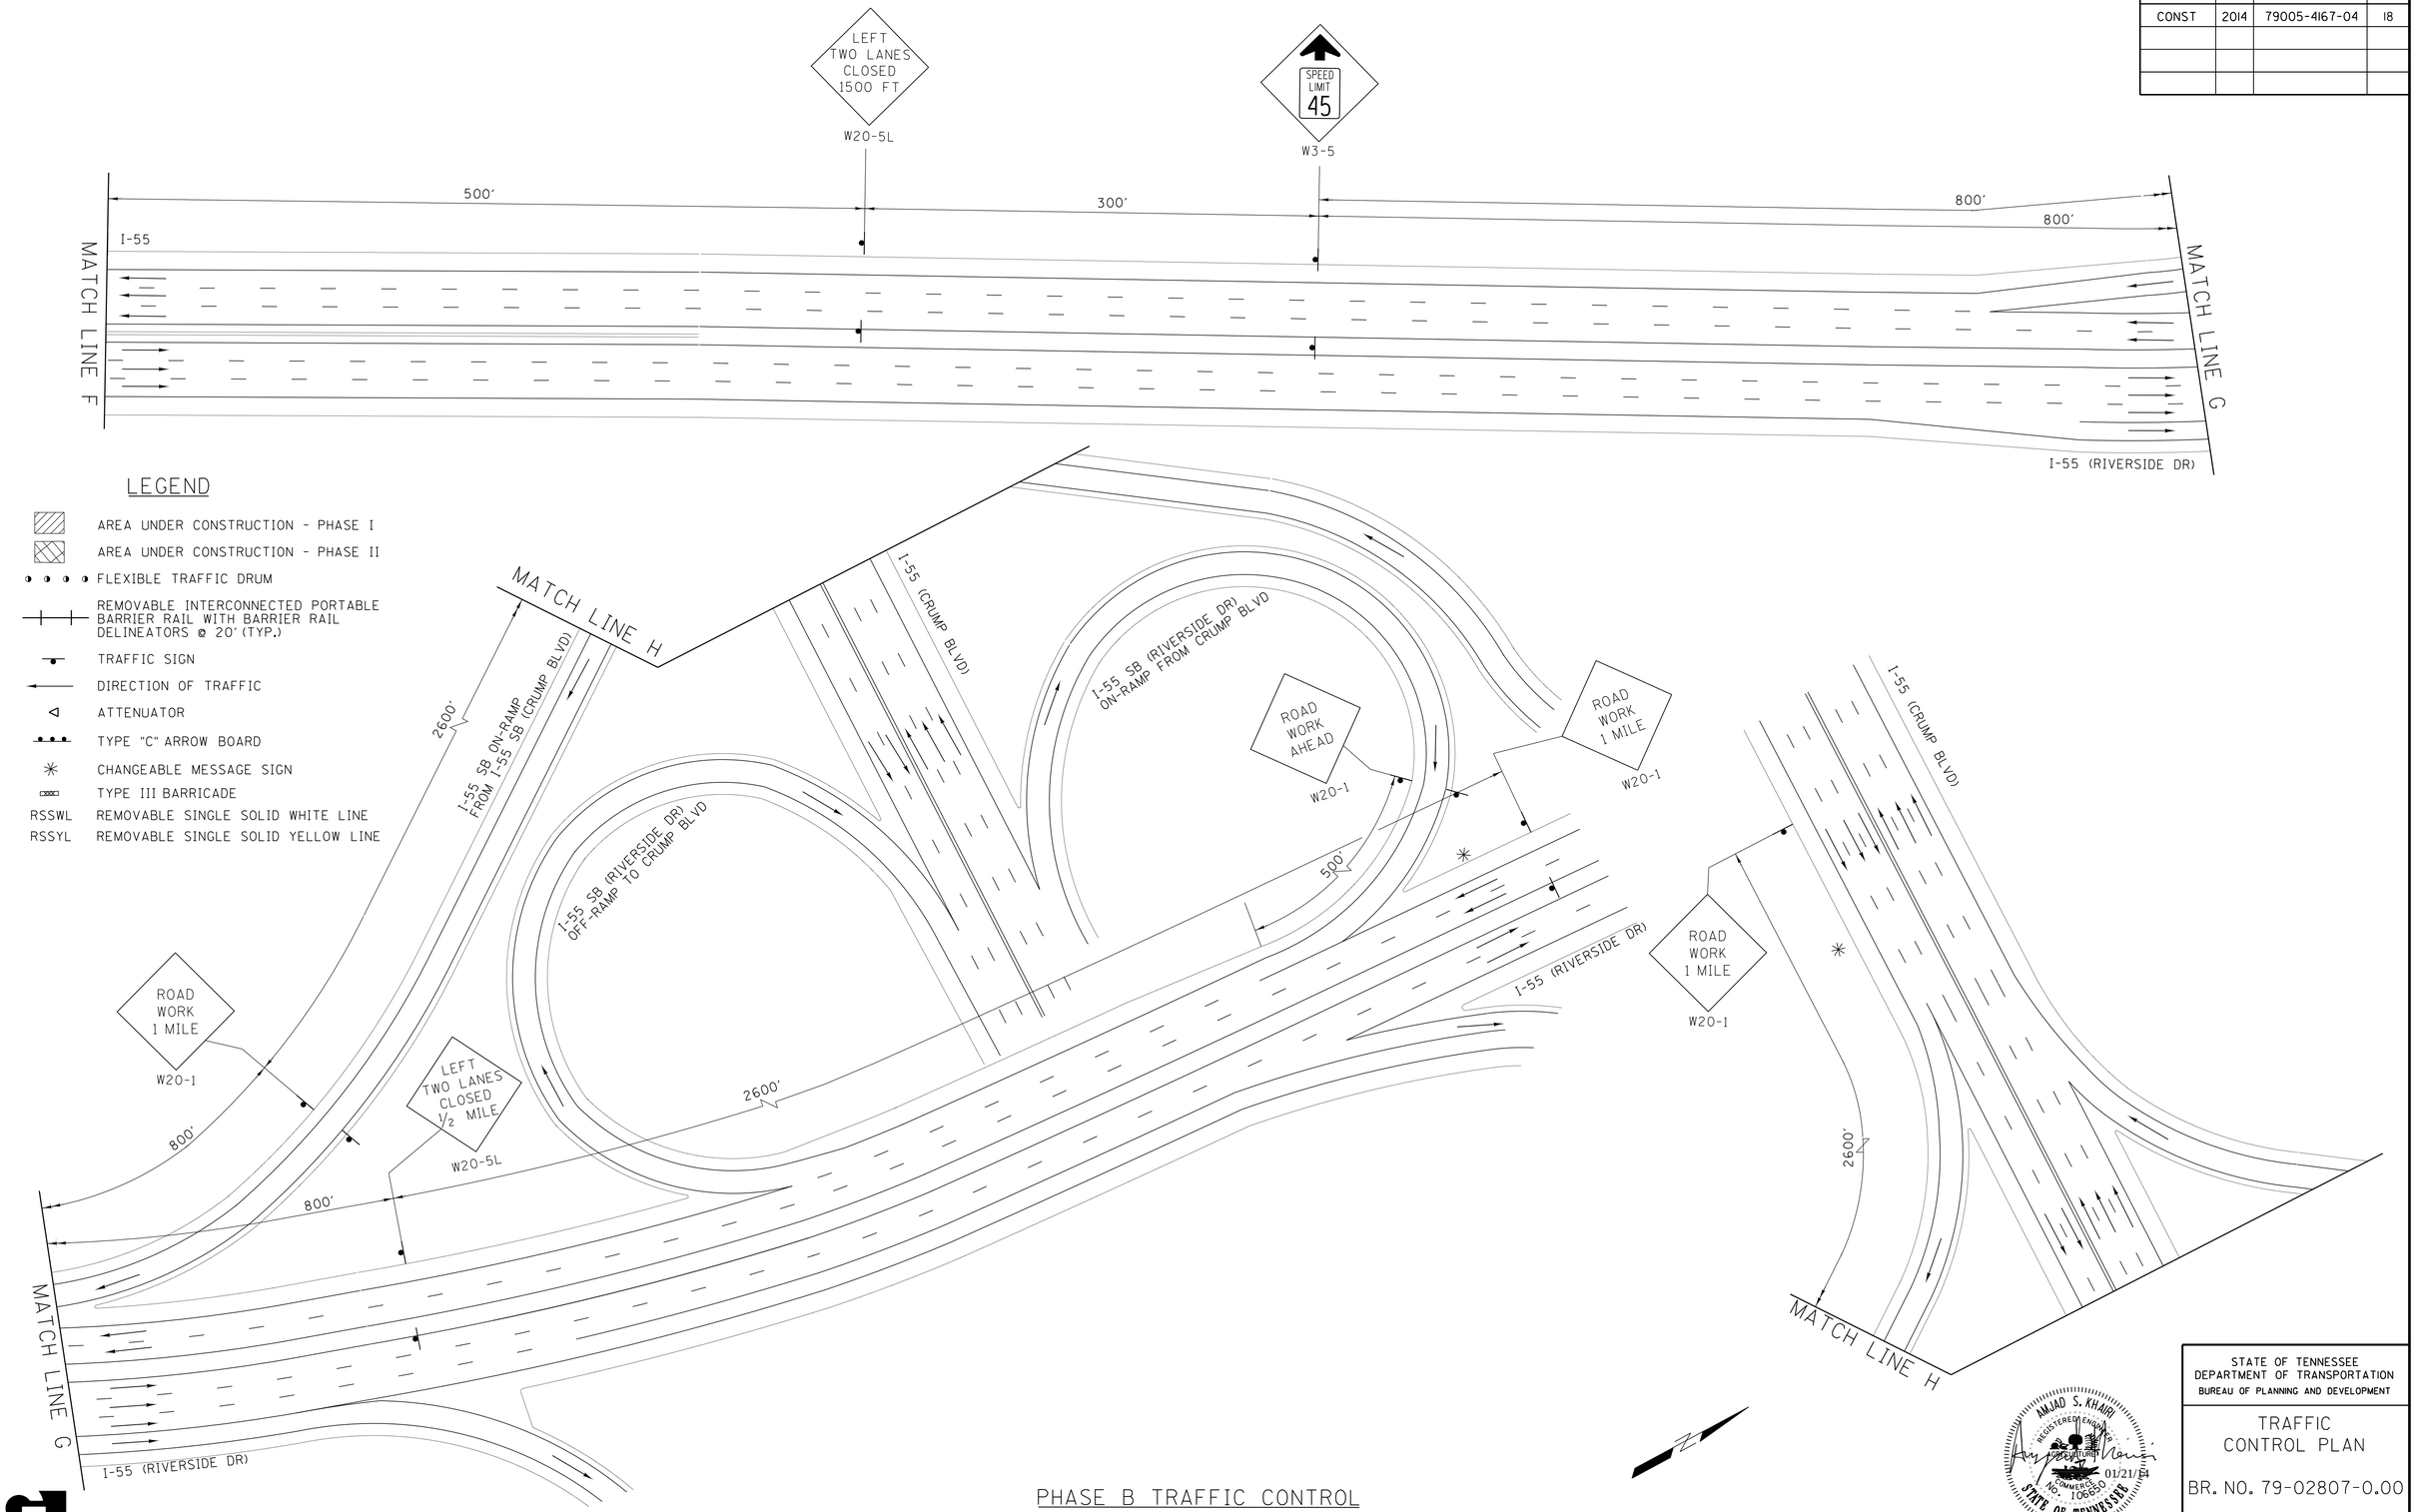

PHASE B TRAFFIC CONTROL

GARVER

STATE OF TENNESSEE
DEPARTMENT OF TRANSPORTATION
BUREAU OF PLANNING AND DEVELOPMENT

TRAFFIC CONTROL PLAN

BR. NO. 79-02807-0.00

SCALE: NONE

AMJAD S. KHAIRI
REGISTERED ENGINEER
AGRICULTURAL COMMERCIAL
No. 106650
STATE OF TENNESSEE
01/21/14

LiCobos 1/21/2014 1:29:15 PM
WORKSPACE: TDOT Bridge
L:\2010\001763\- TDOT - Bridge Repair over Interstate 55\Drawings\BRG\Final\TC Bridge 10.36\18 - TC-B-4.dgn