PROJECT NO.	YEAR	SHEET NO.
79005-4167-04	2014	

REVISIONS

NO.	DATE	BY	BRIEF DESCRIPTION

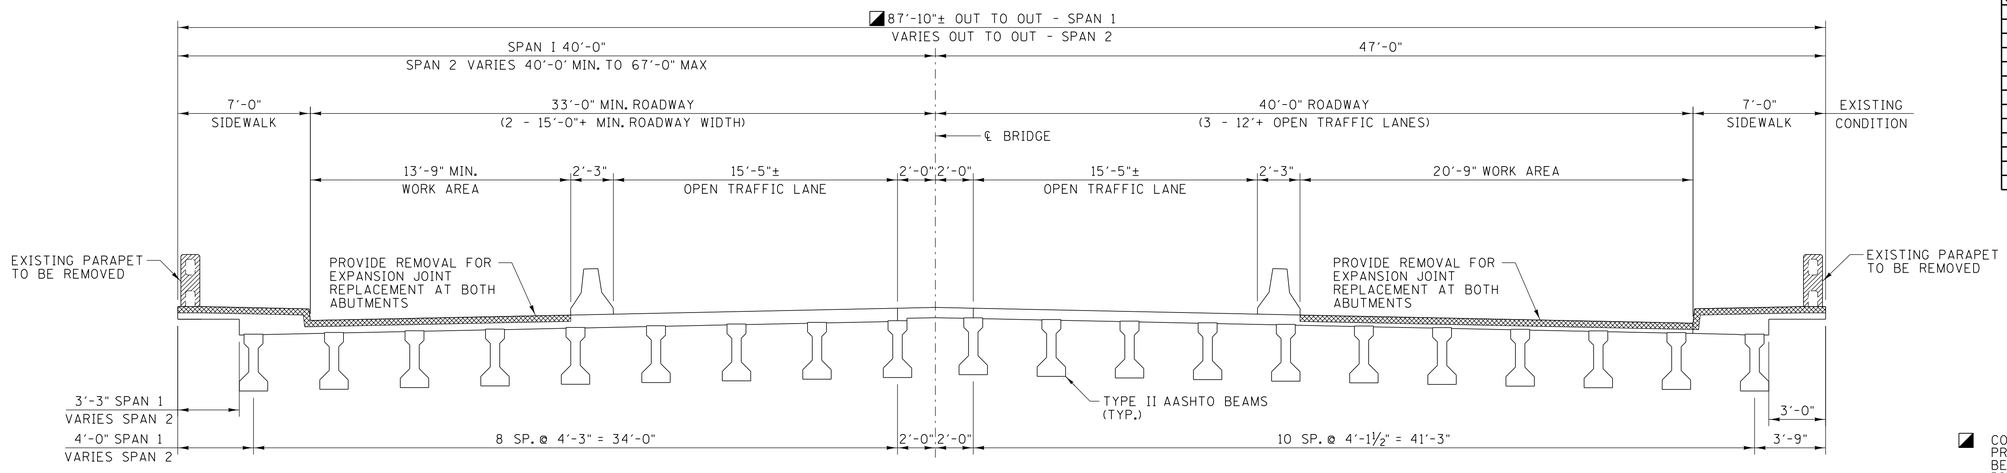

CROSS SECTION (DEMOLITION) - PHASE I

SCALE: ¼" = 1'-0'

◪ CONTRACTOR TO VERIFY ALL DIMENSIONS PRIOR TO START OF WORK. CONFLICT EXISTS BETWEEN ORIGINAL AND REPAIR PLAN DIMENSIONS. DIMENSIONS DO NOT ADD UP. (±10")

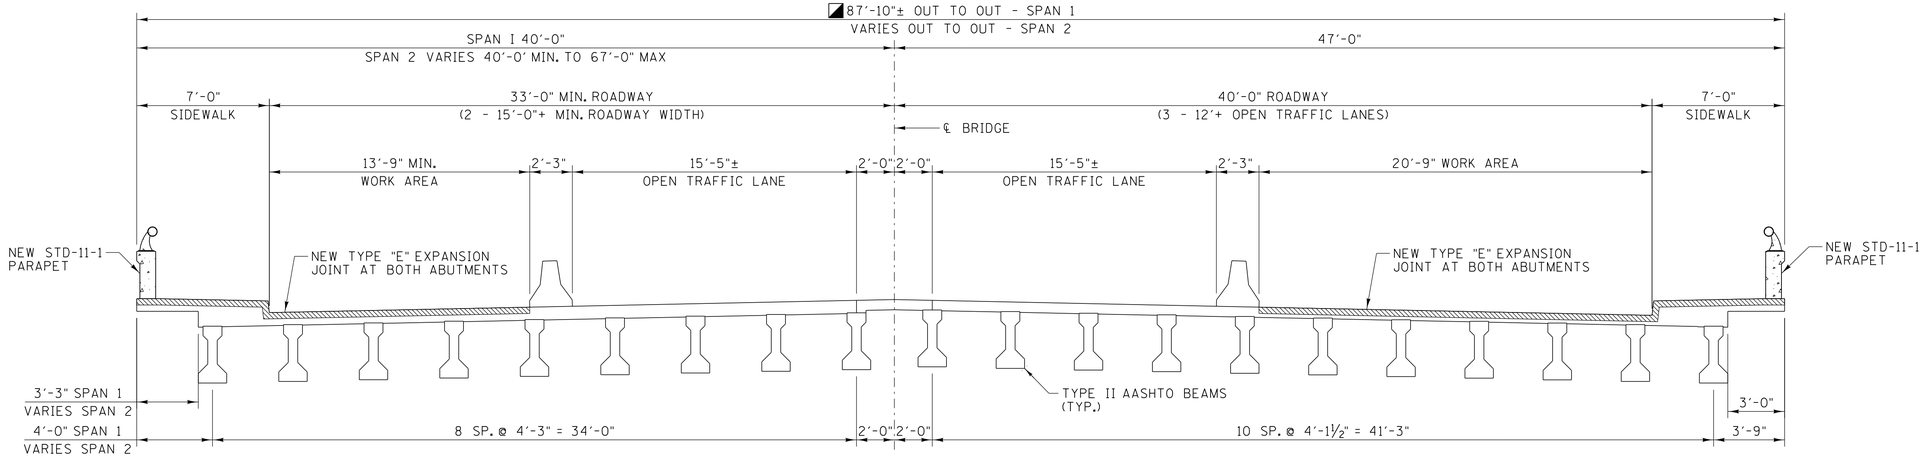

CROSS SECTION (CONSTRUCTION) - PHASE I

SCALE: ¼" = 1'-0'

0.00

STATE OF TENNESSEE
DEPARTMENT OF TRANSPORTATION

BRIDGE REPAIRS DETAILS

SOUTH PARKWAY WEST
OVER INTERSTATE 55
BRIDGE NO. 79-02807-0.00

SHELBY COUNTY
2014

AMJAD S. KHAIRI
REGISTERED ENGINEER
AGRICULTURE
COMMERCE
No. 106850
STATE OF TENNESSEE
01/21/14

GARVER

DESIGNED BY	L. I. COBOS	DATE	JULY 2013
DRAWN BY	C. W. THOMAS	DATE	JULY 2013
SUPERVISED BY	A. J. KHAIRI	DATE	JULY 2013
CHECKED BY	A. J. KHAIRI	DATE	JULY 2013

TN D.O.T. ENGINEERING SUPERVISOR M. LAWSON

BR-115-53

LICobos 1/21/2014 1:29:18 PM
WORKSPACE: TDOT Bridge
L:\2010\100763\- TDOT - Bridge Repair over Interstate 55\Drawings\BRG\Final\08-BR-115-53.dgn