TYPE	YEAR	PROJECT NO.	SHEET NO.
CONST	2014	79005-4167-04	17

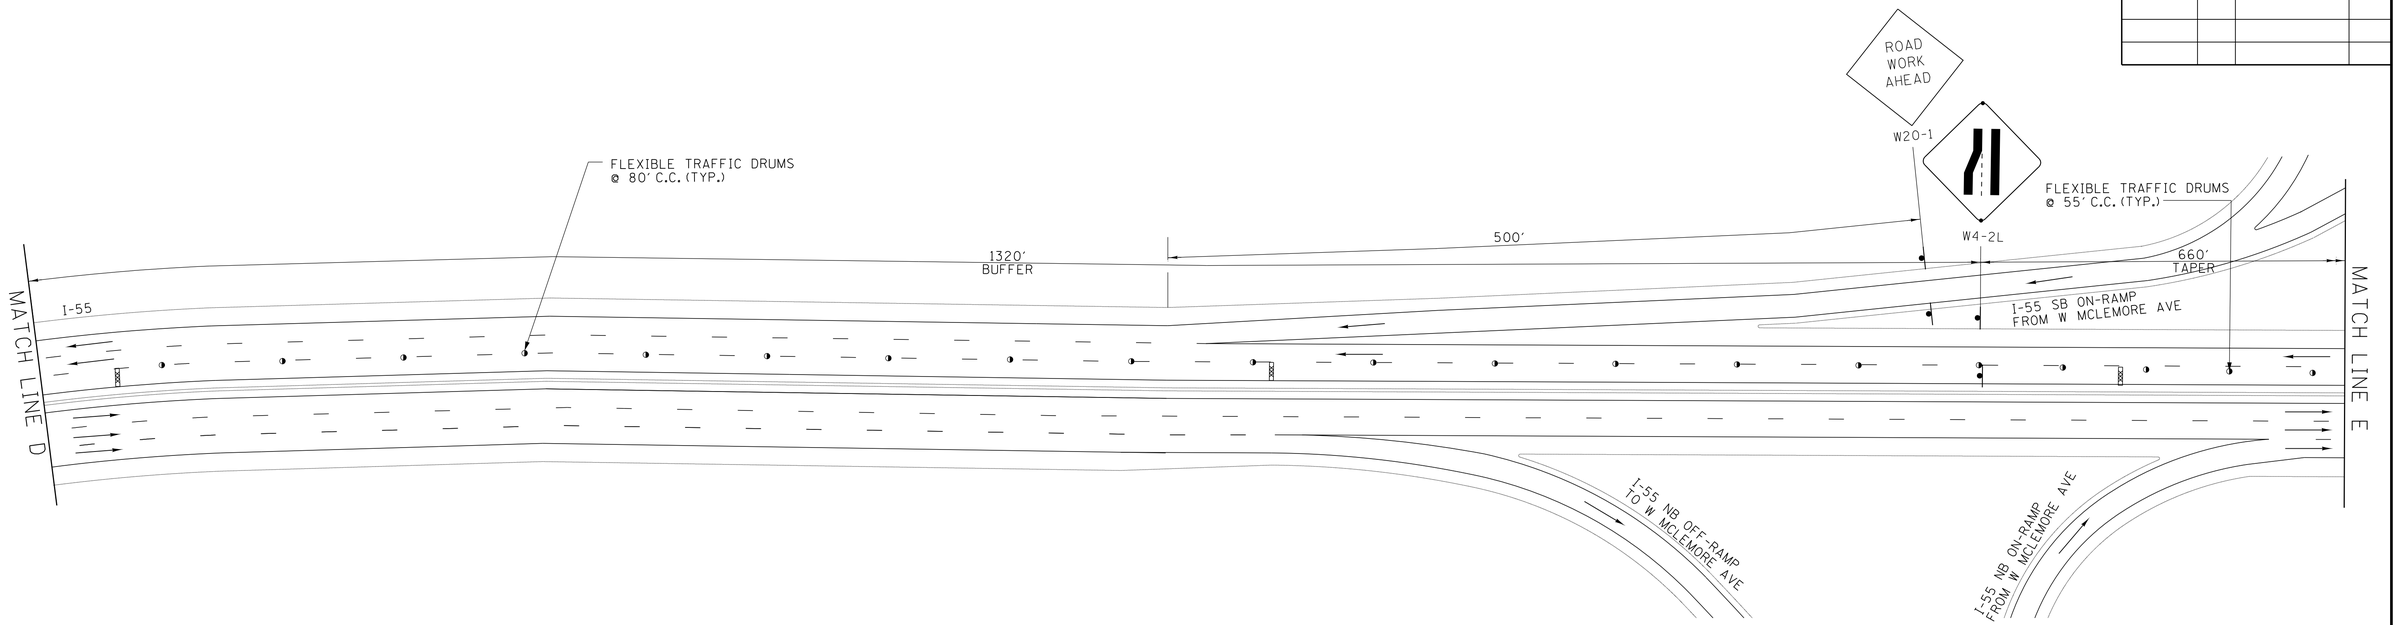

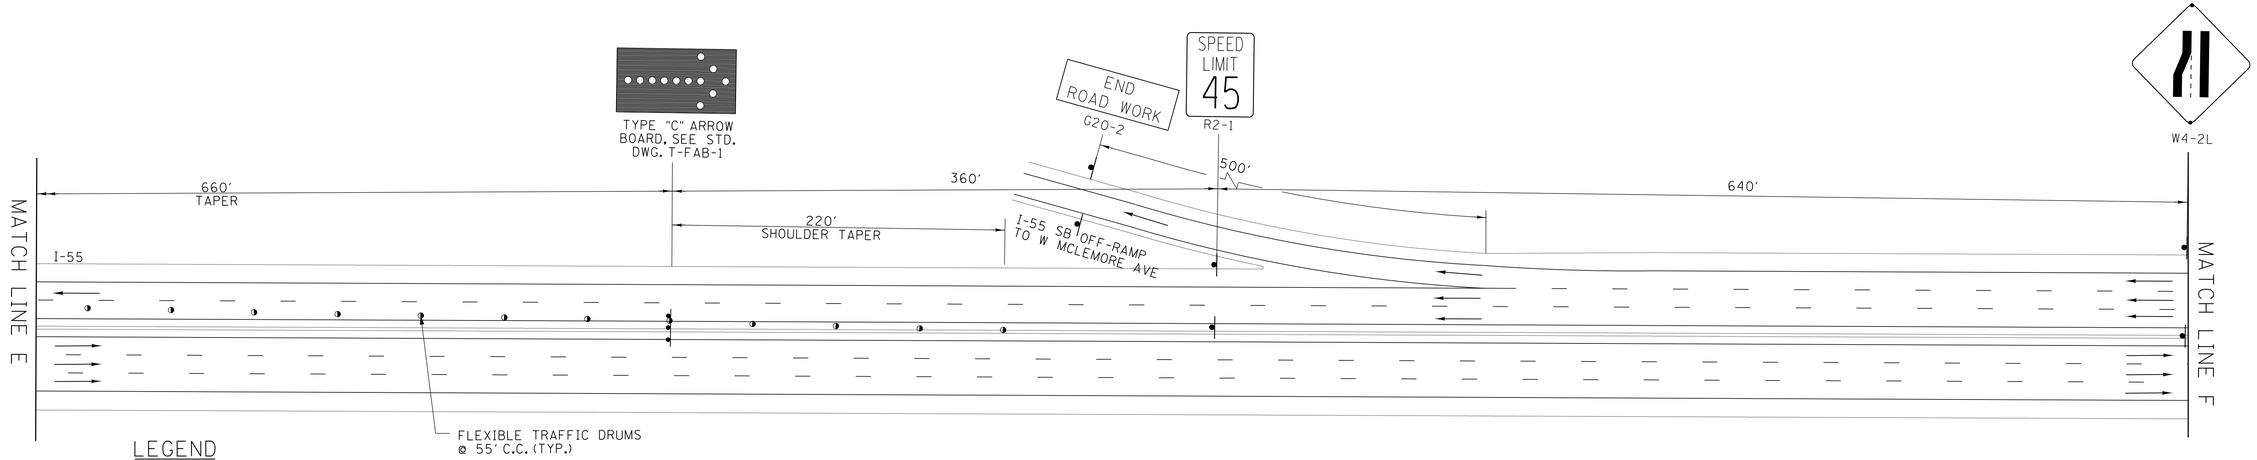

LEGEND

- AREA UNDER CONSTRUCTION - PHASE I
- AREA UNDER CONSTRUCTION - PHASE II
- FLEXIBLE TRAFFIC DRUM
- REMOVABLE INTERCONNECTED PORTABLE BARRIER RAIL WITH BARRIER RAIL DELINEATORS @ 20' (TYP.)
- TRAFFIC SIGN
- DIRECTION OF TRAFFIC
- ATTENUATOR
- TYPE "C" ARROW BOARD
- CHANGEABLE MESSAGE SIGN
- TYPE III BARRICADE
- RSSWL REMOVABLE SINGLE SOLID WHITE LINE
- RSSYL REMOVABLE SINGLE SOLID YELLOW LINE

PHASE B TRAFFIC CONTROL

AMJAD S. KHAIRI
REGISTERED ENGINEER
AGRICULTURE
COMMERCE
No. 106650
01/21/14
STATE OF TENNESSEE

STATE OF TENNESSEE
DEPARTMENT OF TRANSPORTATION
BUREAU OF PLANNING AND DEVELOPMENT

TRAFFIC CONTROL PLAN

BR. NO. 79-02807-0.00

SCALE: NONE

GARVER

LiCobos 1/21/2014 1:29:13 PM
WORKSPACE: TDOT Bridge
L:\2010\1001763\- TDOT - Bridge Repair over Interstate 55\Drawings\BRG\Final\TC Bridge 10.36\17 - TC-B-3.dgn