TENNESSEE D.O.T.	DESIGN DIVISION	FILE NO.

TYPE	YEAR	PROJECT NO.	SHEET NO.
R.O.W.	2012	BRZE-2600(37)	8C
CONST.	2014	BRZE-2600(37)	8C

OUTFALL LABEL	STATION LT OR RT	DRAINAGE AREA (ac)
1	13+08 LT	0.04
2	14+24 LT	0.03
3	14+45 LT	0.45
4	14+41 RT	0.5
5	15+63 LT	0.45
6	15+69 RT	0.5
7	15+71 LT	0.06
8	17+43 LT	0.06
9	18+56 LT	0.05
11	13+11 RT	0.06
12	14+25 RT	0.06
13	15+74 RT	0.06
14	17+36 RT	0.08

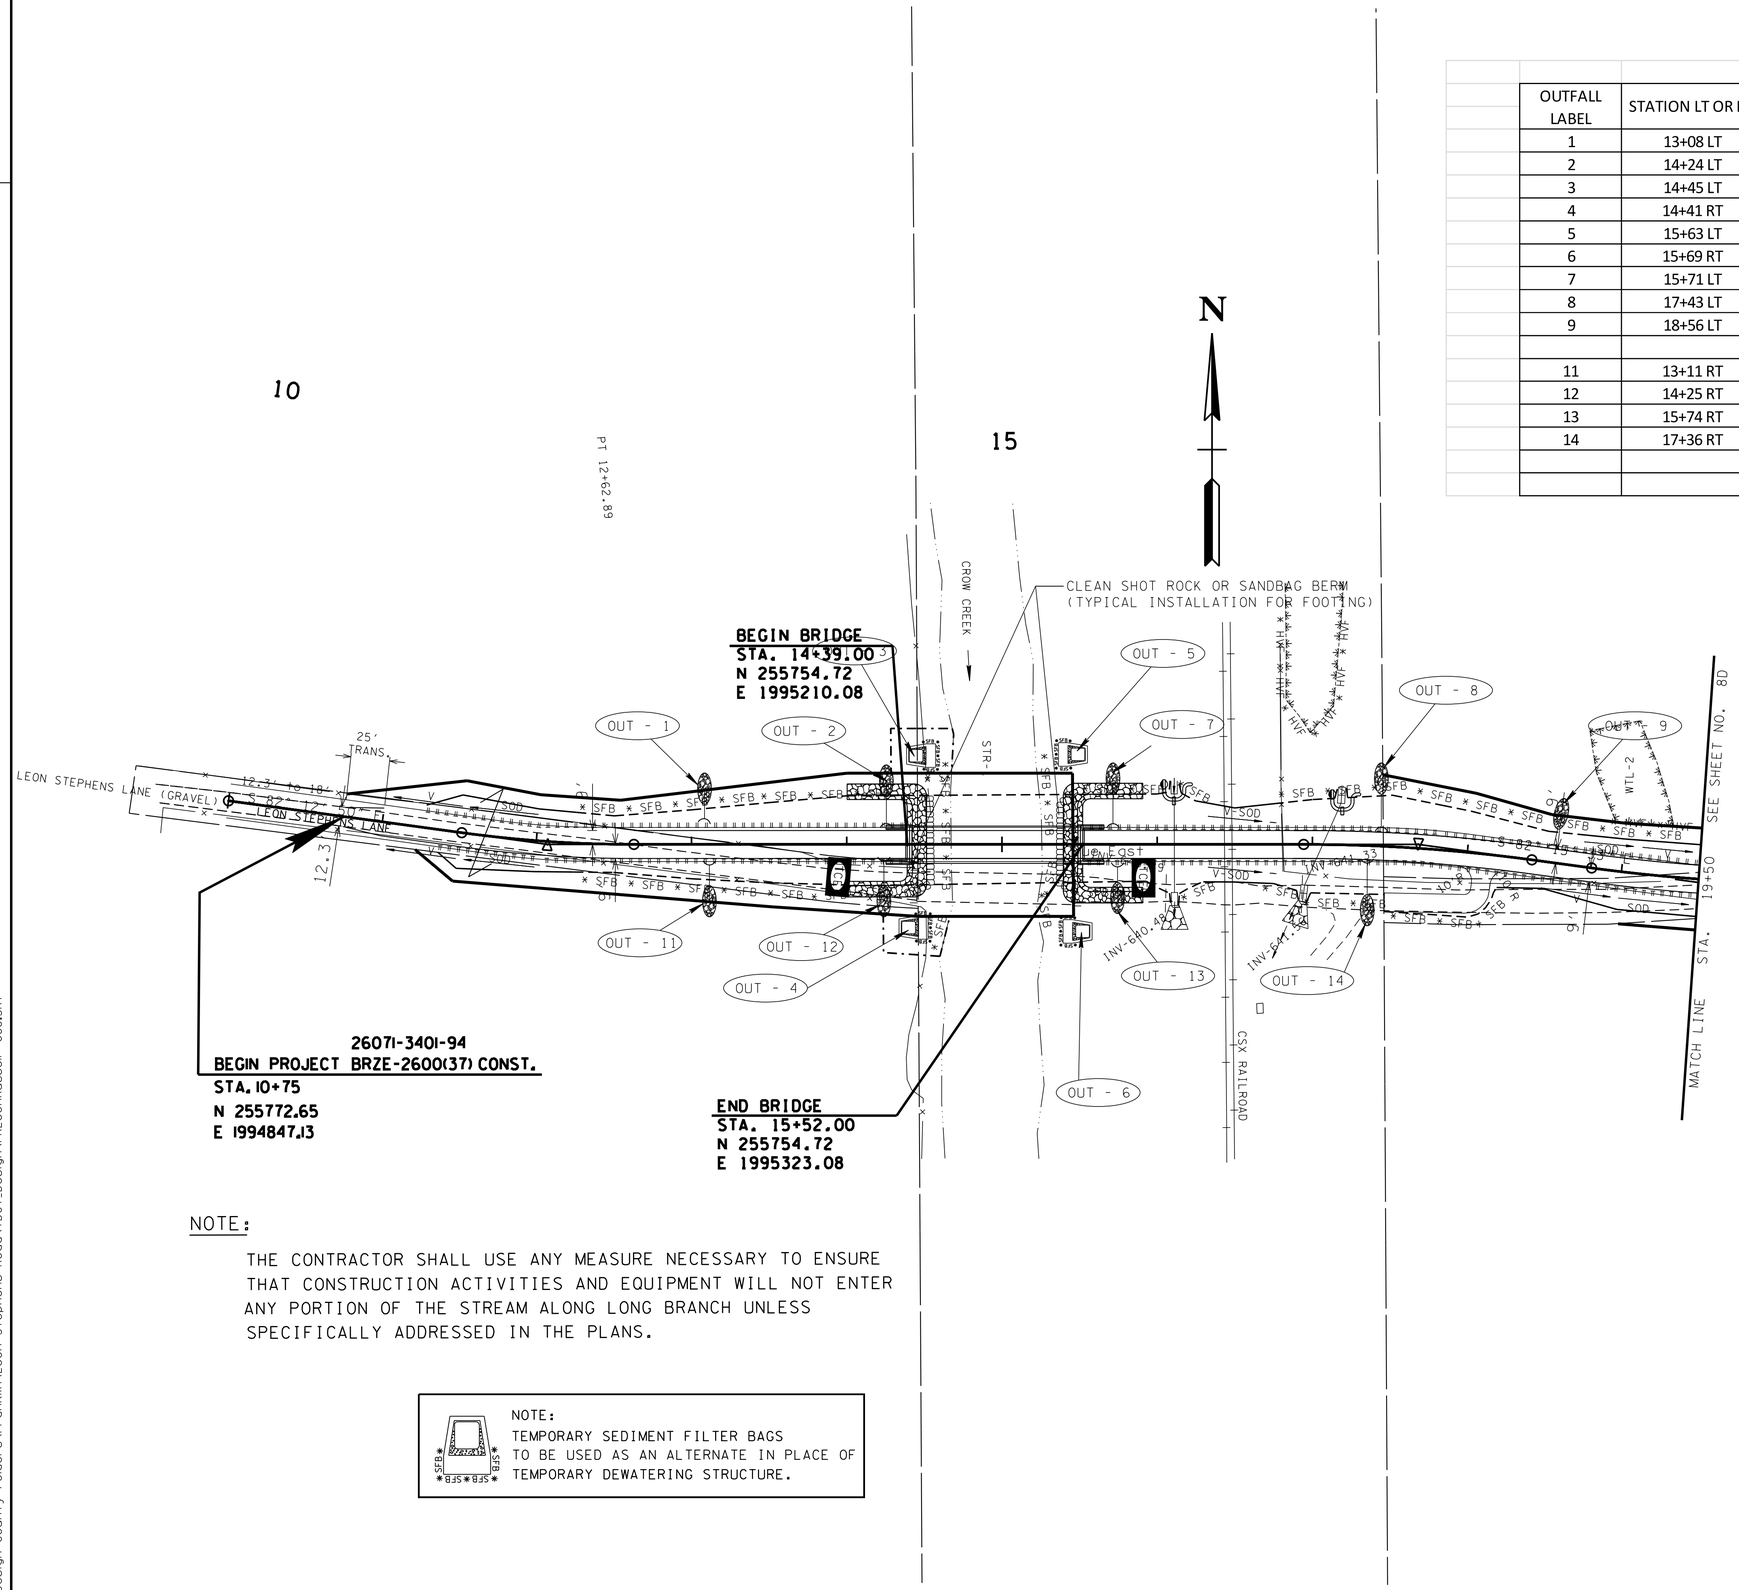

NOTE:

THE CONTRACTOR SHALL USE ANY MEASURE NECESSARY TO ENSURE THAT CONSTRUCTION ACTIVITIES AND EQUIPMENT WILL NOT ENTER ANY PORTION OF THE STREAM ALONG LONG BRANCH UNLESS SPECIFICALLY ADDRESSED IN THE PLANS.

NOTE:
TEMPORARY SEDIMENT FILTER BAGS TO BE USED AS AN ALTERNATE IN PLACE OF TEMPORARY DEWATERING STRUCTURE.

SEALED BY

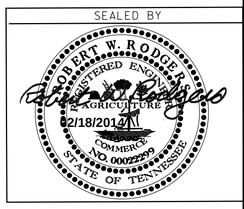

STAGE 2

COORDINATE VALUES ARE NAD/83(1995) AND ARE DATUM ADJUSTED BY THE FACTOR 0.9998 & TIED TO THE TGRN.

STATE OF TENNESSEE
DEPARTMENT OF TRANSPORTATION

EROSION PREVENTION AND SEDIMENT CONTROL PLAN

STA. 10+00 TO STA. 19+50

SCALE: 1"= 50'

02/14/2014 4:37:13 PM
M:\Design County Folders\Franklin\Leon Stephens Road\TDOT_Design\FRLeonRussell- 08C.SHT