TYPE	YEAR	PROJECT NO.	SHEET NO.
CONST.	2014	BRZE-2600(37)	3B

TENNESSEE D.O.T.
DESIGN DIVISION
FILE NO.

N

PROP. 24" RCP @ STA. 17+06
D.A. = 3.5 AC
C=0.4
Q50=14 CFS
Q100=15.4 CFS

PROP. 24" RCP @ STA. 16+11
D.A. = 3.5 AC
C=0.4
Q50=14 CFS
Q100=15.4 CFS

10

15

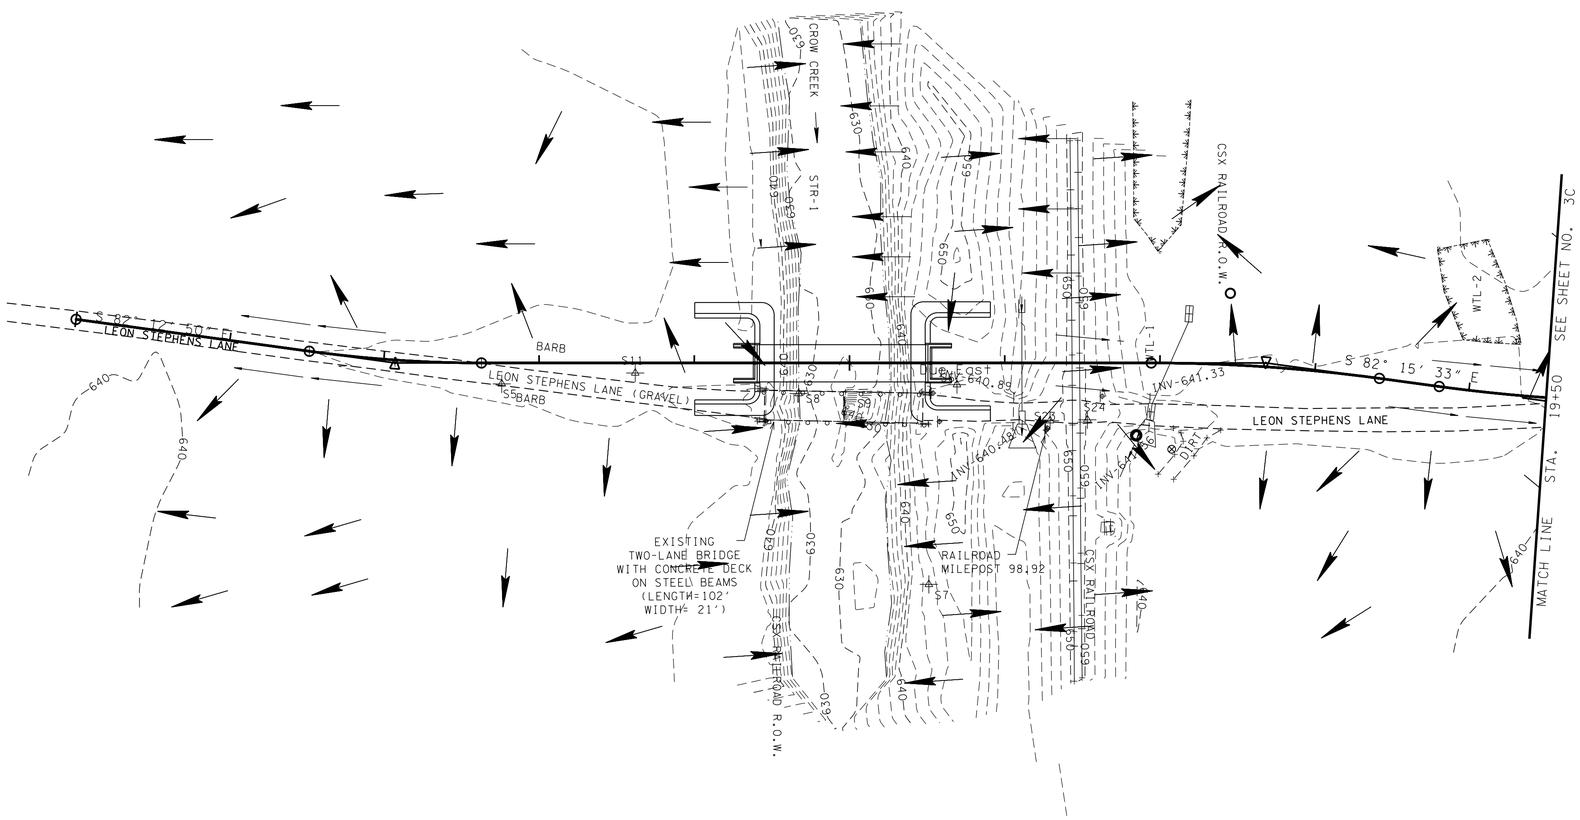

SEALED BY

STATE OF TENNESSEE
DEPARTMENT OF TRANSPORTATION

DRAINAGE MAP

STA. 10 +00 TO STA. 19 +50

SCALE: 1"=50 '

02/14/2014 4:07:03 PM
M:\Design County Folders\Franklin\Leon Stephens Road\TDOT_Design\FRLeonRussell-02DRAINAGEMAP3B.SHT