TENNESSEE D.O.T.
DESIGN DIVISION
FILE NO.

TYPE	YEAR	PROJECT NO.	SHEET NO.
R.O.W.	2012	BRZE-2600(37)	8D
CONST.	2014	BRZE-2600(37)	8D

REV 10/1/13ADDED PAVING AND SFB NEAR SR 56

OUTFALL LABEL	STATION LT OR RT	DRAINAGE AREA (ac)
10	20+50 LT	0.07
15	20+53 RT	0.06

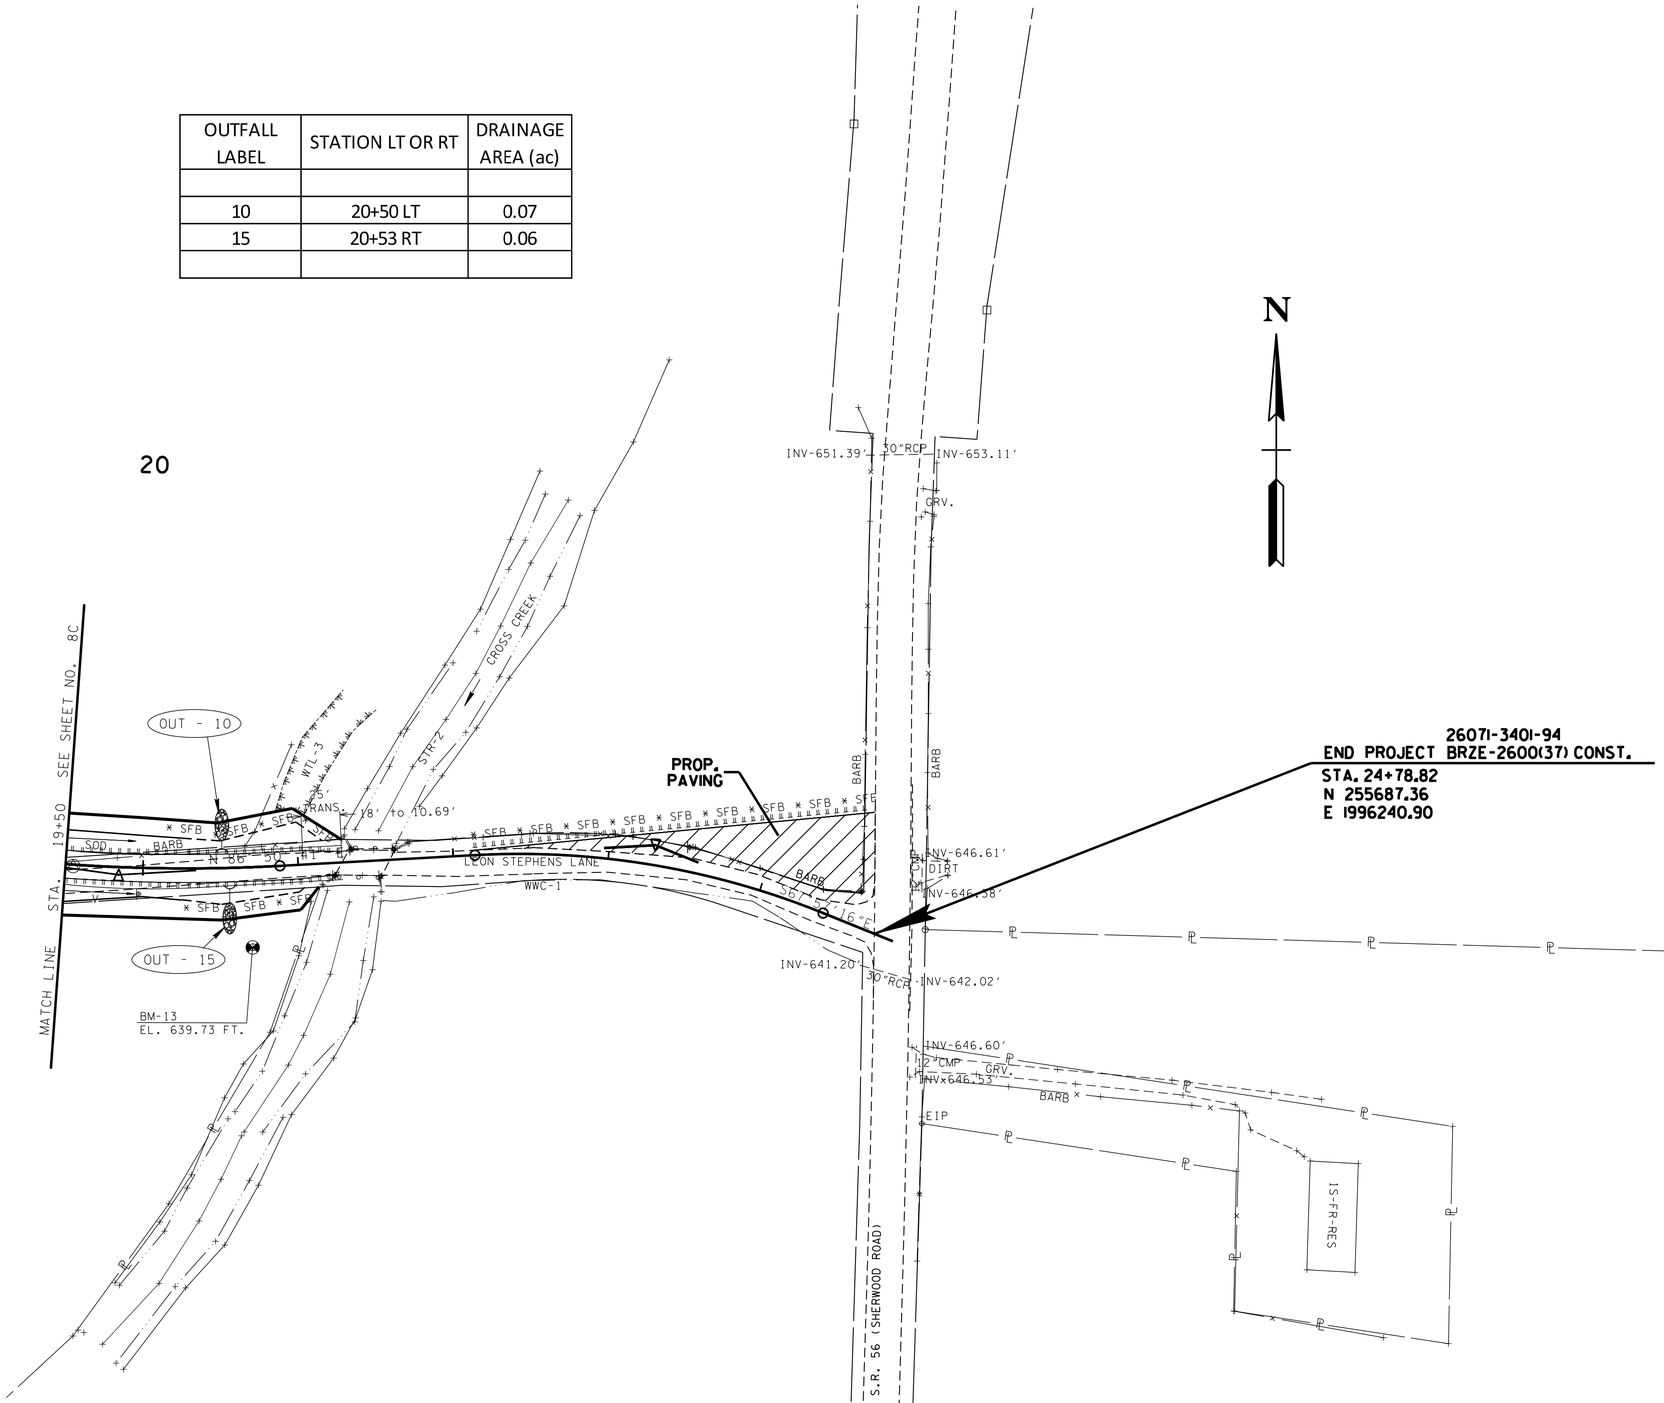

THE CONTRACTOR SHALL USE ANY MEASURE NECESSARY TO ENSURE THAT CONSTRUCTION ACTIVITIES AND EQUIPMENT WILL NOT ENTER ANY PORTION OF THE STREAM ALONG LONG BRANCH UNLESS SPECIFICALLY ADDRESSED IN THE PLANS.

NOTE

HIGH VISIBILITY FENCE SHALL BE PLACED AROUND ALL NON-IMPACTED SECTIONS OF THE ENVIRONMENTAL FEATURES WITHIN THE PROPOSED ROW.

SEALED BY

ROBERT W. RODDE
REGISTERED ENGINEER
IN AGRICULTURE
COMMERCE
No. 00022299
STATE OF TENNESSEE
05/18/2014

STAGE 2

COORDINATE VALUES ARE NAD/83(1995) AND ARE DATUM ADJUSTED BY THE FACTOR 0.9998 & TIED TO THE TGRN.

STATE OF TENNESSEE
DEPARTMENT OF TRANSPORTATION

EROSION PREVENTION AND SEDIMENT CONTROL PLAN

STA. 19+50 TO STA. 21+29

SCALE: 1"= 50'

12/4/2014 4:39:07 PM
M:\Design County Folders\Franklin\Leon Stephens Road\TDOT Design\FRLeonRussell- 08D.SHT