TENNESSEE D.O.T.
DESIGN DIVISION
FILE NO.

TYPE	YEAR	PROJECT NO.	SHEET NO.
R.O.W.	2012	BRZE-2600(37)	3A
CONST.	2014	BRZE-2600(37)	3A

REV. 11/07/12: DELETED CONST ESMT ON TRACT 4. ADDED CONST ESMT TO TRACT 3.

REV. 02/16/13: ADD ROW TAKE & CONST ESMT ON TRACT 2.

REV. 03/28/13: UPDATED PROPERTY OWNER ON TRACT 2.

REV. 10/1/13: MOVED ROW LINE TRACT 2

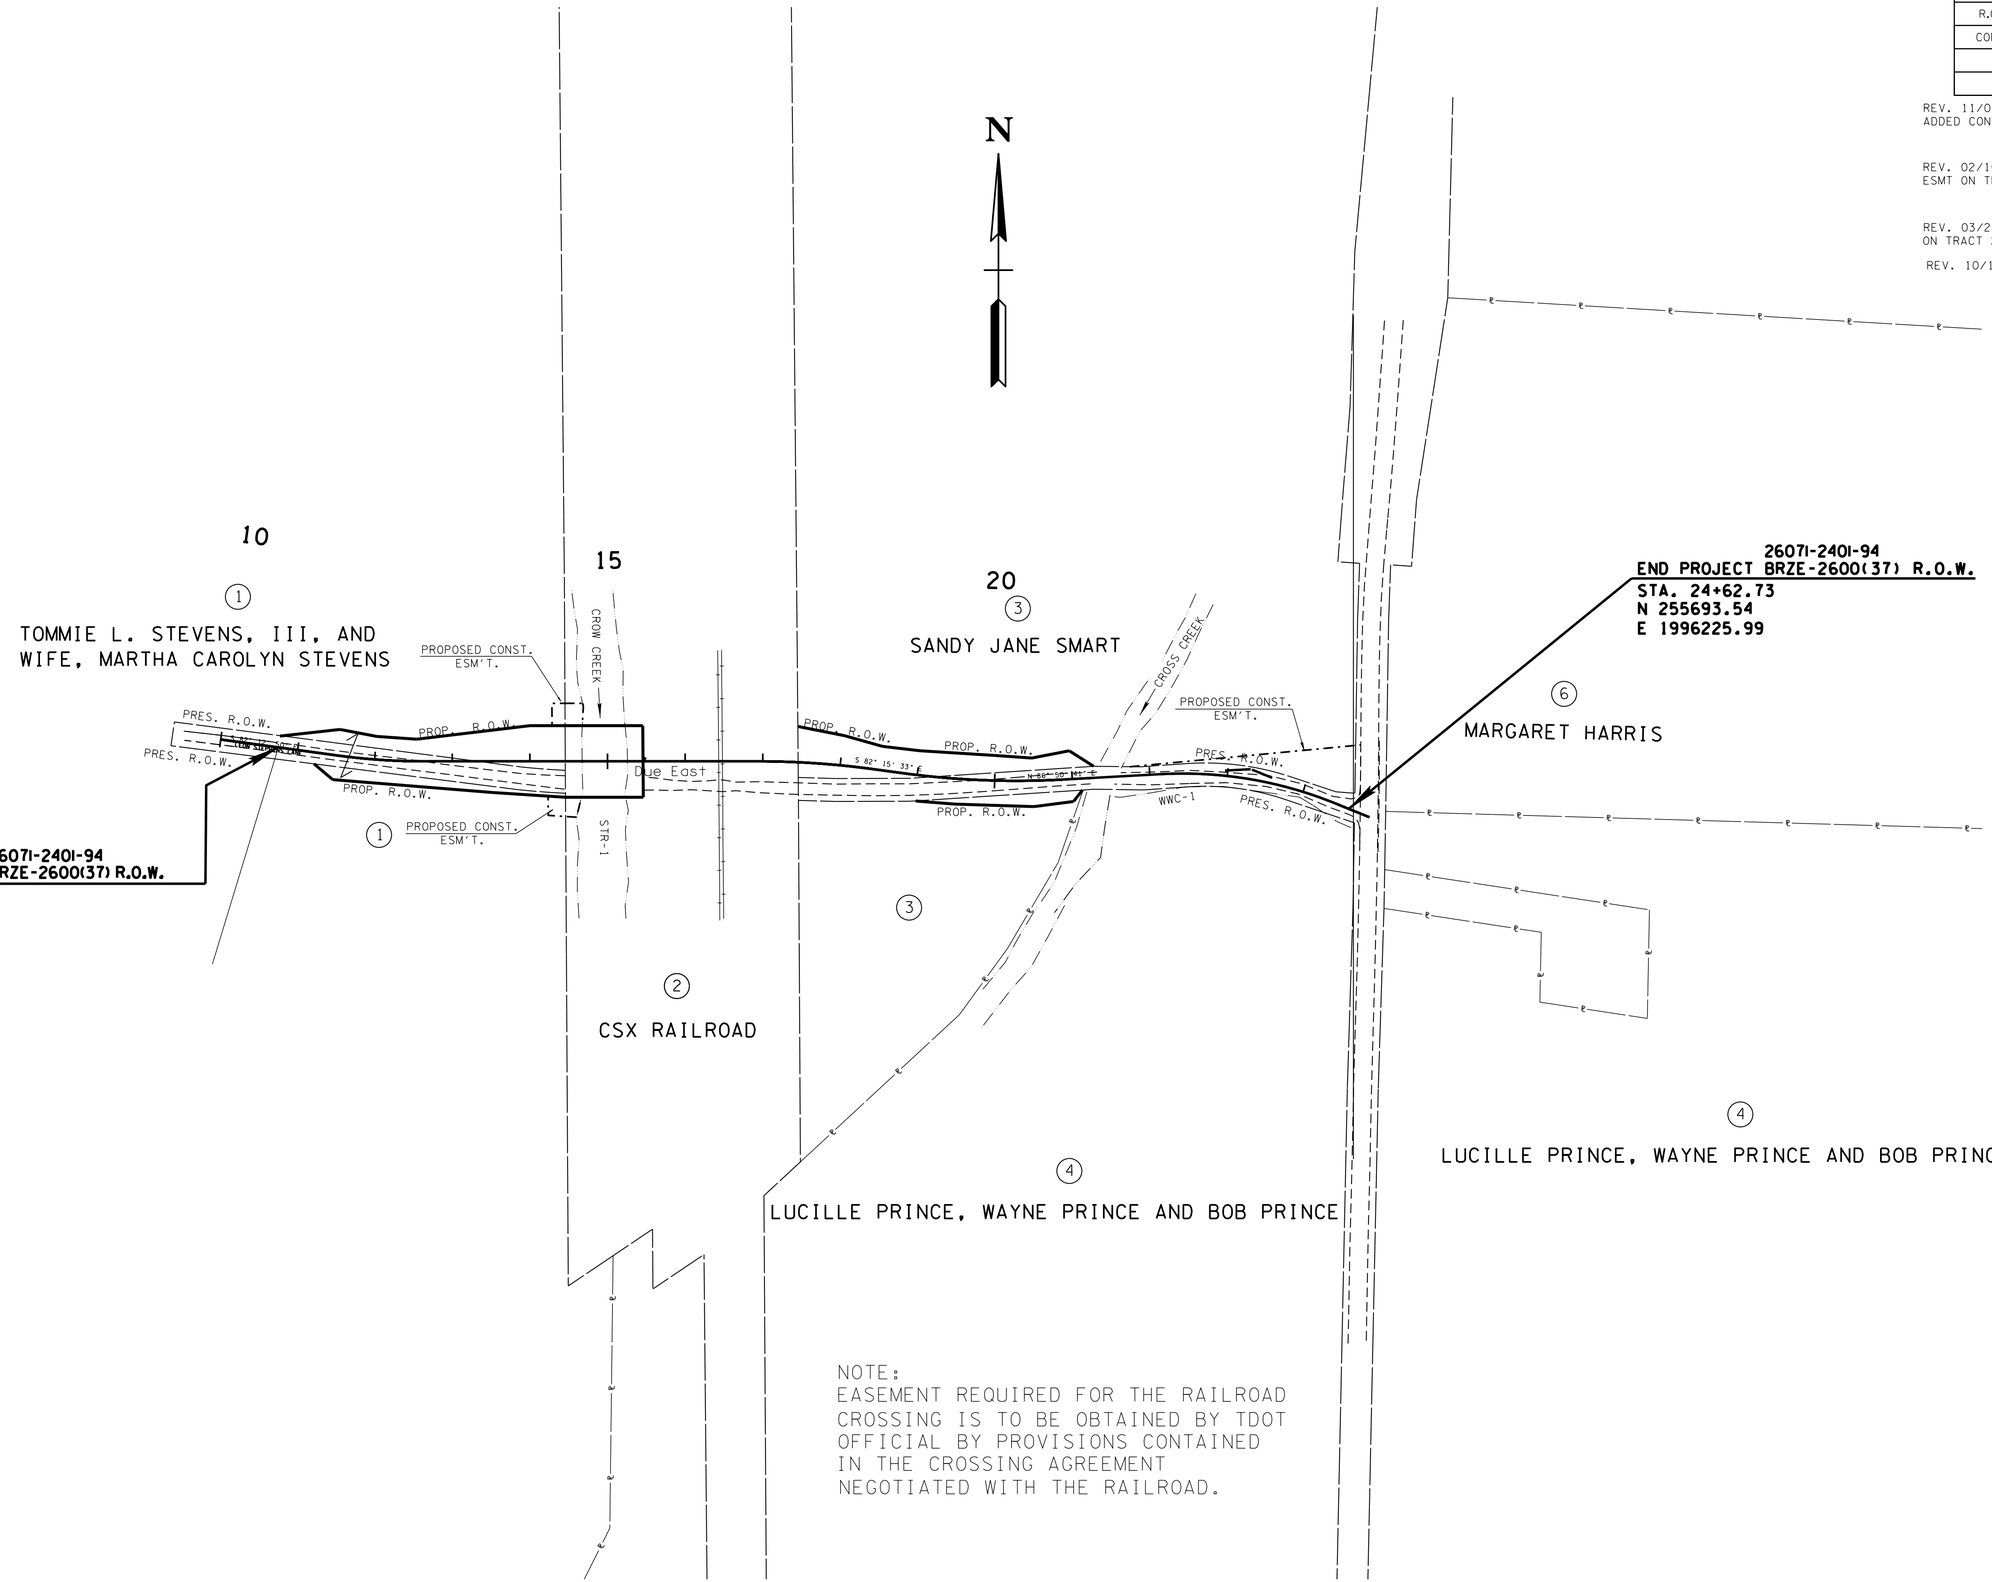

NOTE:
EASEMENT REQUIRED FOR THE RAILROAD CROSSING IS TO BE OBTAINED BY TDOT OFFICIAL BY PROVISIONS CONTAINED IN THE CROSSING AGREEMENT NEGOTIATED WITH THE RAILROAD.

SEALED BY

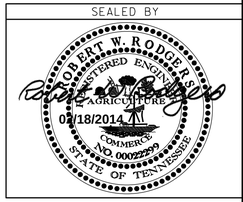

COORDINATE VALUES ARE NAD/83(1995) AND ARE DATUM ADJUSTED BY THE FACTOR 0.9998 & TIED TO THE TGRN.

STATE OF TENNESSEE
DEPARTMENT OF TRANSPORTATION

PROPERTY MAP

STA. 10+00 TO STA. 24+63

SCALE: 1"=100'

11-FEB-2014 11:15
\\JJ02WF01.tdot.state.tn.us\02Shared\Design County Folders\Franklin\Leon Stephens Road\TDOT_Design\FRLeonRussell- 03A.SHT