TYPE	YEAR	PROJECT NO.	SHEET NO.
ROW	2012	BRZE-2600(37)	2A
CONST	2013	BRZE-2600(37)	2F

REV 10/31/13 ADDED THIS SHEET

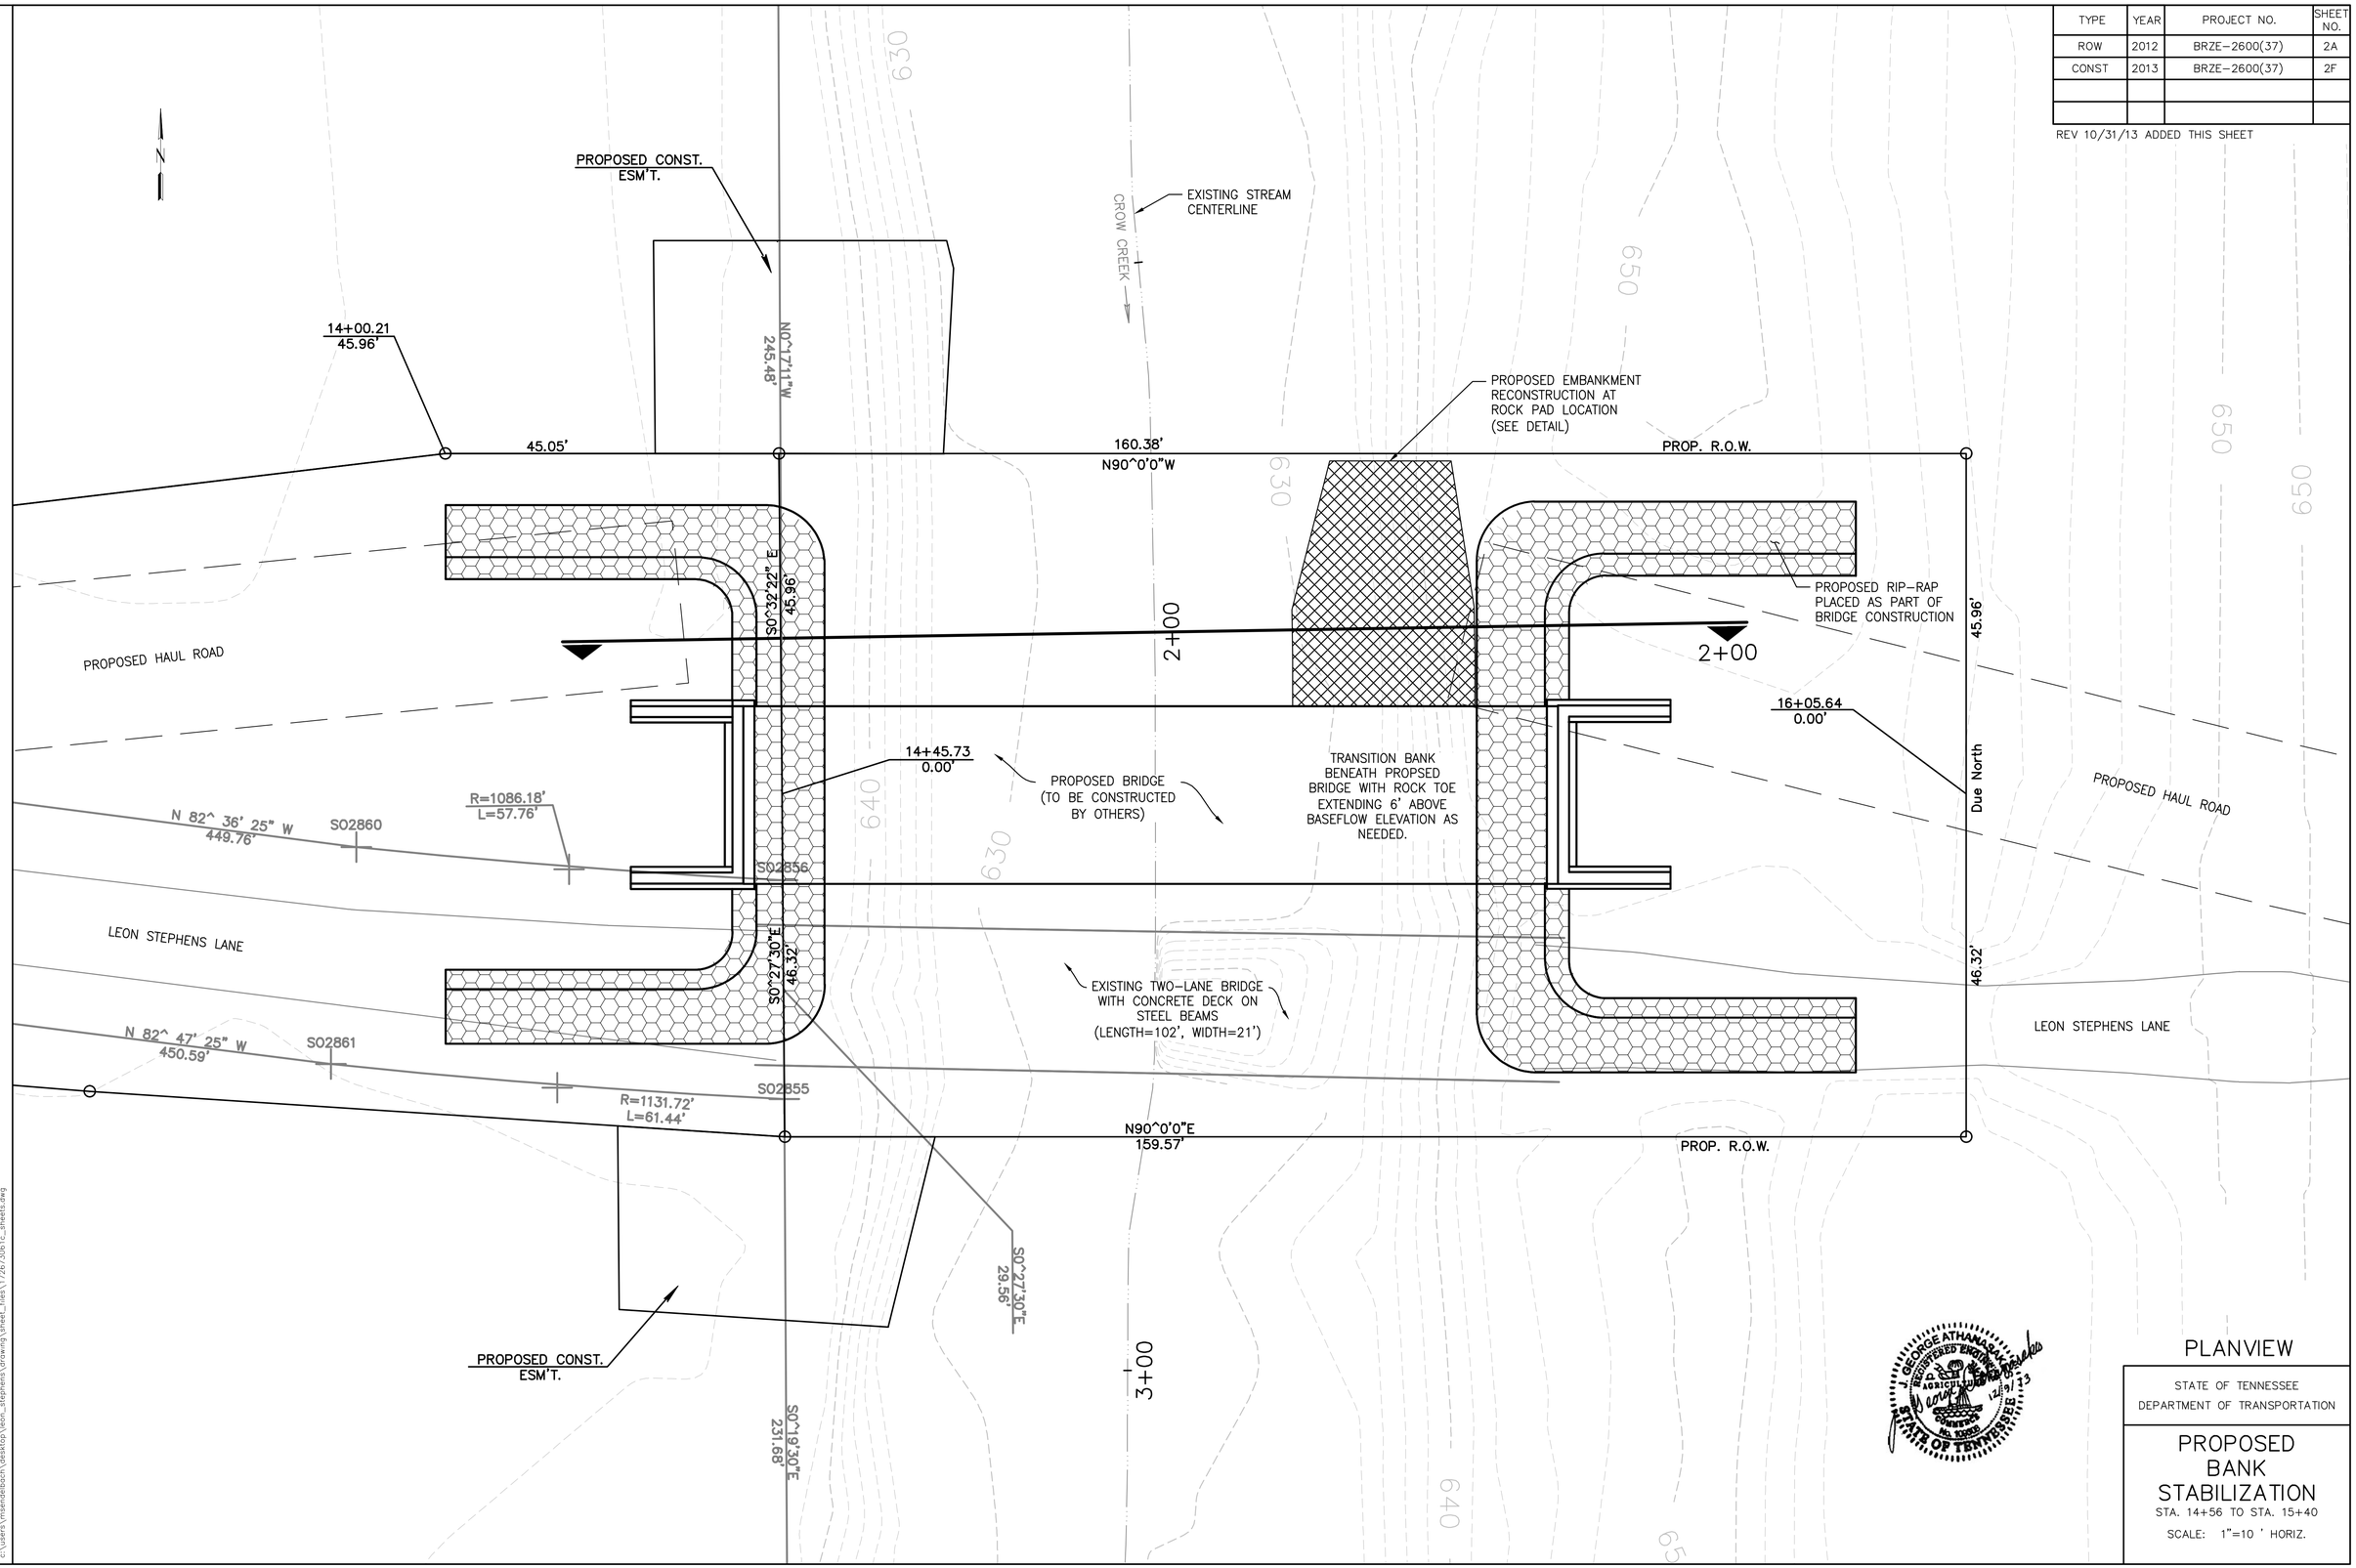

PLANVIEW

STATE OF TENNESSEE
DEPARTMENT OF TRANSPORTATION

PROPOSED BANK STABILIZATION

STA. 14+56 TO STA. 15+40

SCALE: 1"=10 ' HORIZ.

SaveDate: 2013/12/17 10:38 AM Login: Sendelbach, Michael
c:\users\msendelbach\desktop\leon_stephens\drawing\sheet_files\17267306fc_sheets.dwg