TYPE	YEAR	PROJECT NO.	SHEET NO.
R.O.W.	2012	BRZE-2600(37)	10
CONST.	2014	BRZE-2600(37)	10

TENNESSEE D.O.T.
DESIGN DIVISION
FILE NO.

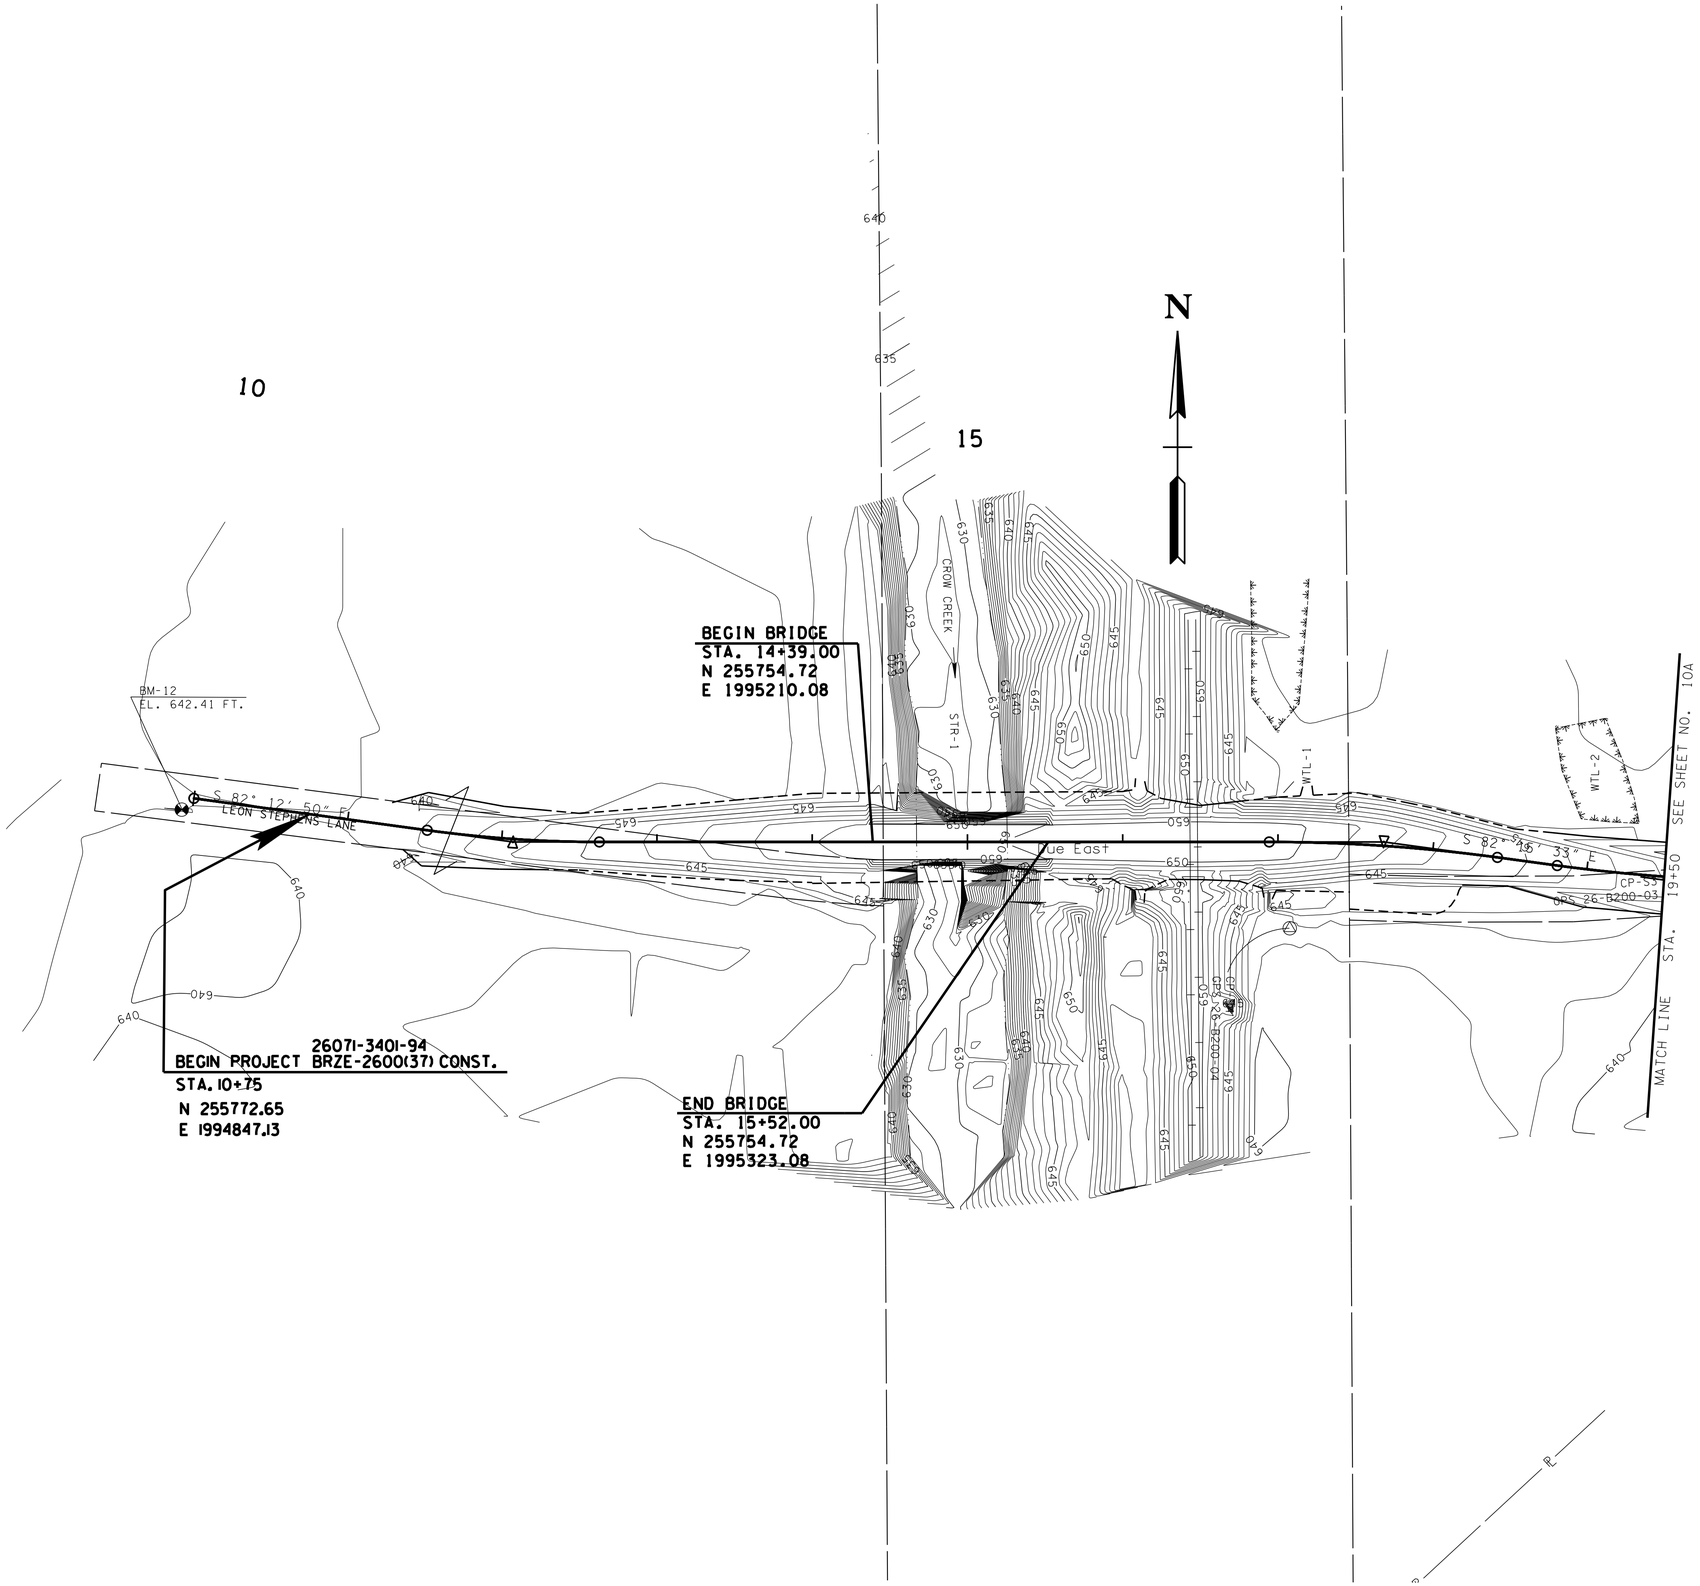

SEALED BY

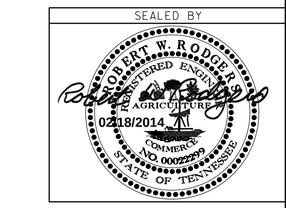

COORDINATE VALUES ARE NAD/83(1995) AND ARE DATUM ADJUSTED BY THE FACTOR 0.9998 & TIED TO THE TGRN.

STATE OF TENNESSEE
DEPARTMENT OF TRANSPORTATION

PROPOSED CONTOURS

STA. 10+00 TO STA. 19+50

SCALE: 1"=50'

11-FEB-2014 11:17
\\J02WF01.tdot.state.tn.us\02Shared\Design County Folders\Franklin\Leon Stephens Road\TDOT_Design\FRLeonRussell- 10.SHT