TENNESSEE D.O.T.
DESIGN DIVISION
FILE NO.

TYPE	YEAR	PROJECT NO.	SHEET NO.
R.O.W.	2012	BRZE-2600(37)	4A
CONST.	2014	BRZE-2600(37)	4A

REV. 2/16/13: ADD ROW TAKE & CONST ESMT ON TRACT 2

REV. 3/28/13: UPDATED PROPERTY OWNER ON TRACT 2

REV. 10/1/13: MOVED PROP ROW ON TRACT 2TO STAY 100' AWAY FROM THE RAILROAD TRACK

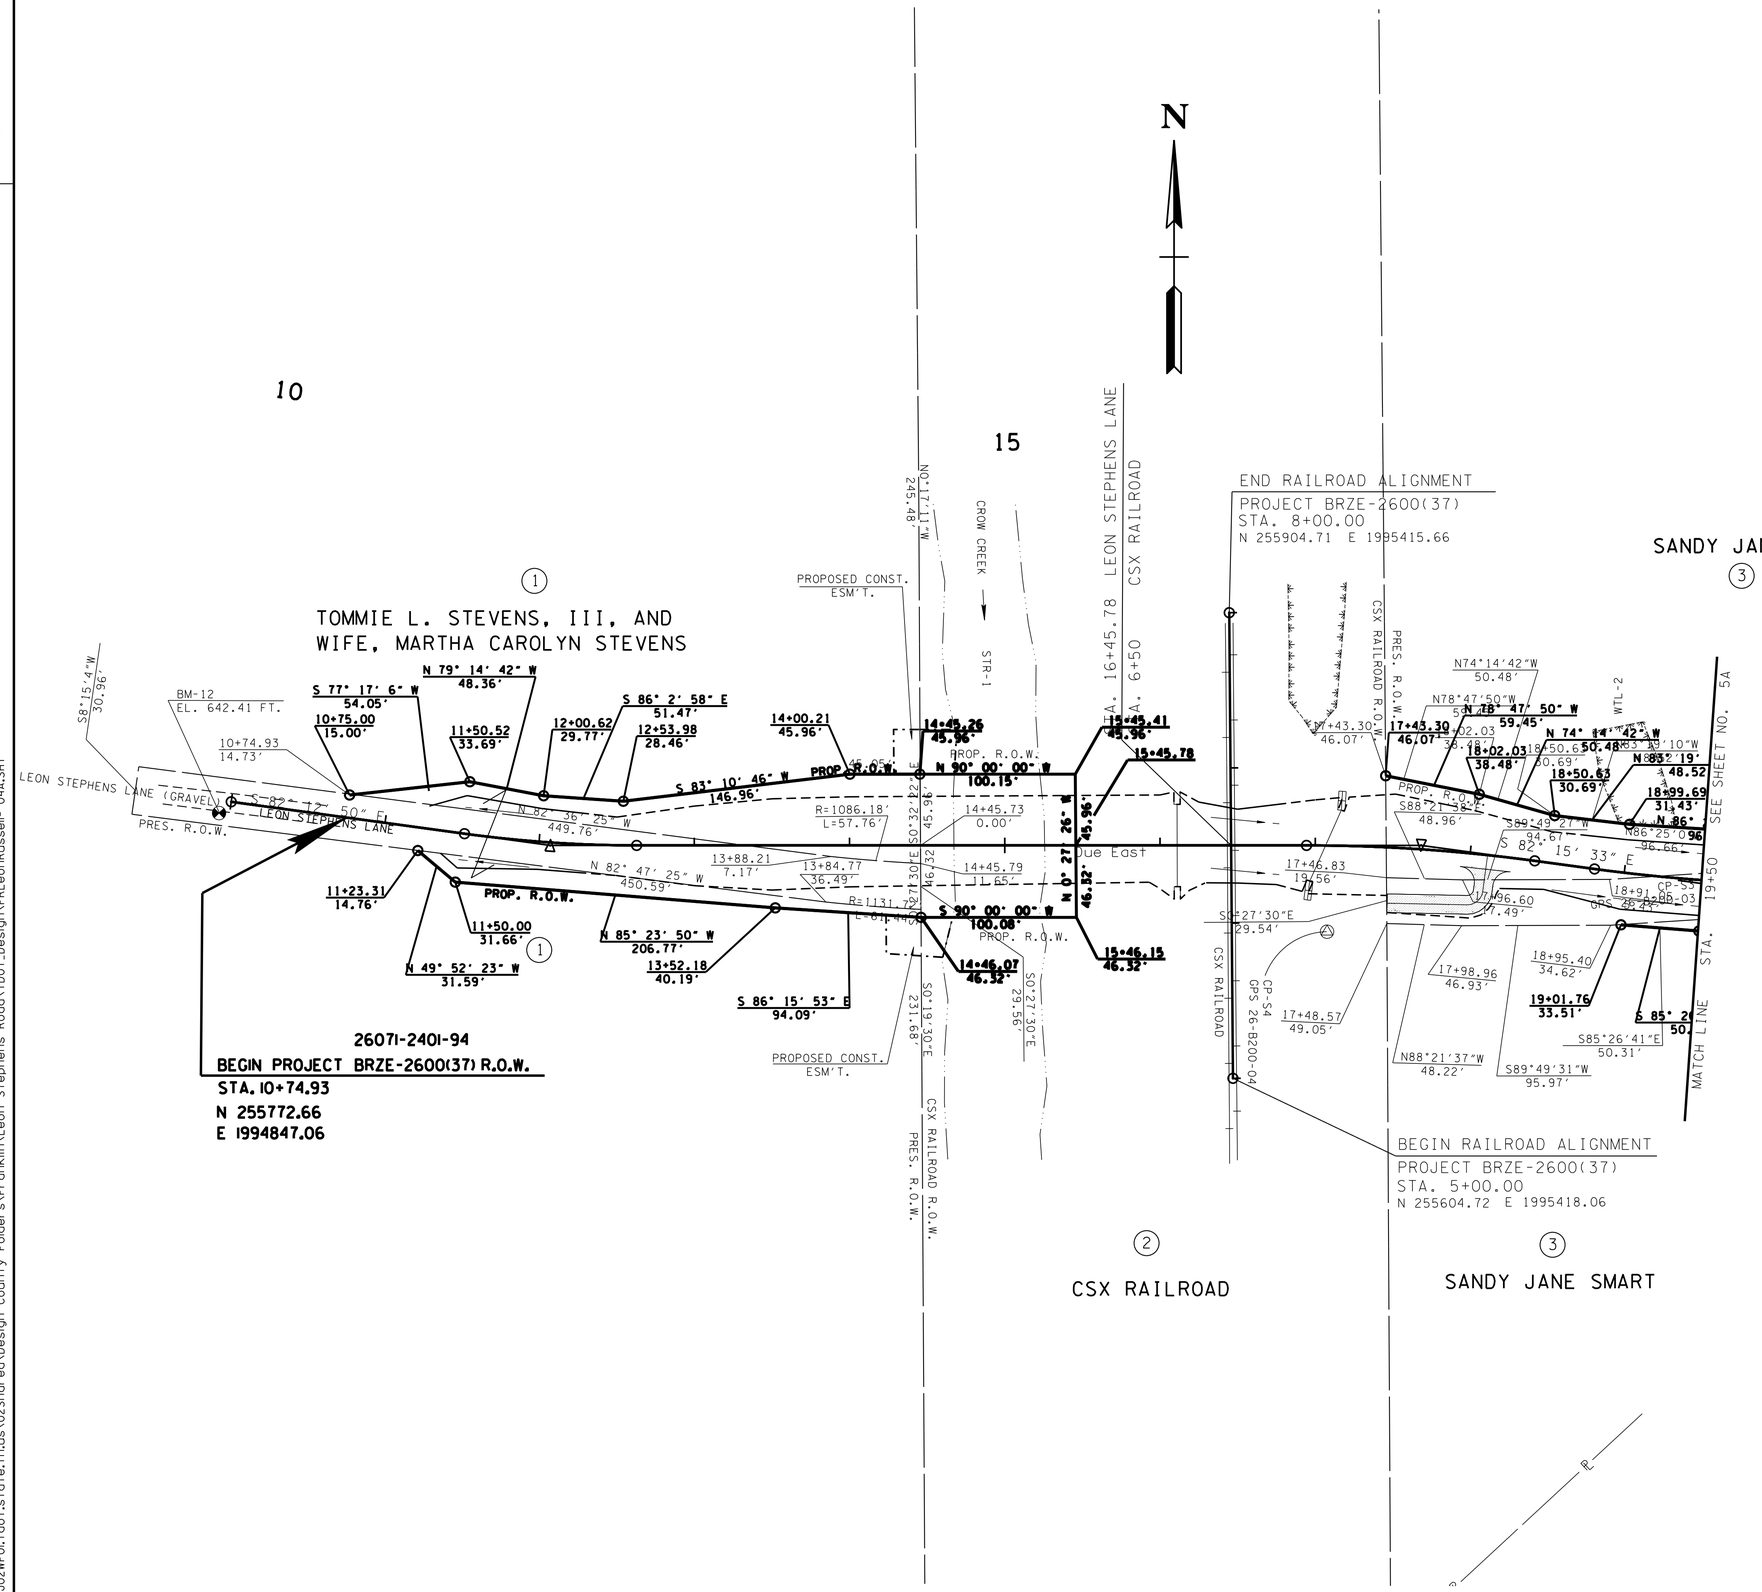

SEALED BY

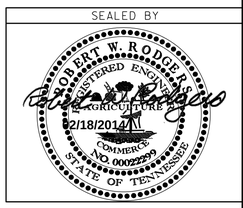

COORDINATE VALUES ARE NAD/83(1995) AND ARE DATUM ADJUSTED BY THE FACTOR 0.9998 & TIED TO THE TGRN.

STATE OF TENNESSEE
DEPARTMENT OF TRANSPORTATION

R.O.W. DETAILS

STA. 10+00 TO STA. 19+50

SCALE: 1"=50'

01-FEB-2014 14:15
\\JJ02WF01.tdot.state.tn.us\02Shared\Design County Folders\Franklin\Leon Stephens Road\TDOT_Design\FRLeonRussell- 04A.SHT