TYPE	YEAR	PROJECT NO.	SHEET NO.
CONST.	2014	BRZE-2600(37)	4D

REV 10/1/13 SHORTENED ROCK PAD AND CHANGED ROCK PAD DETAIL

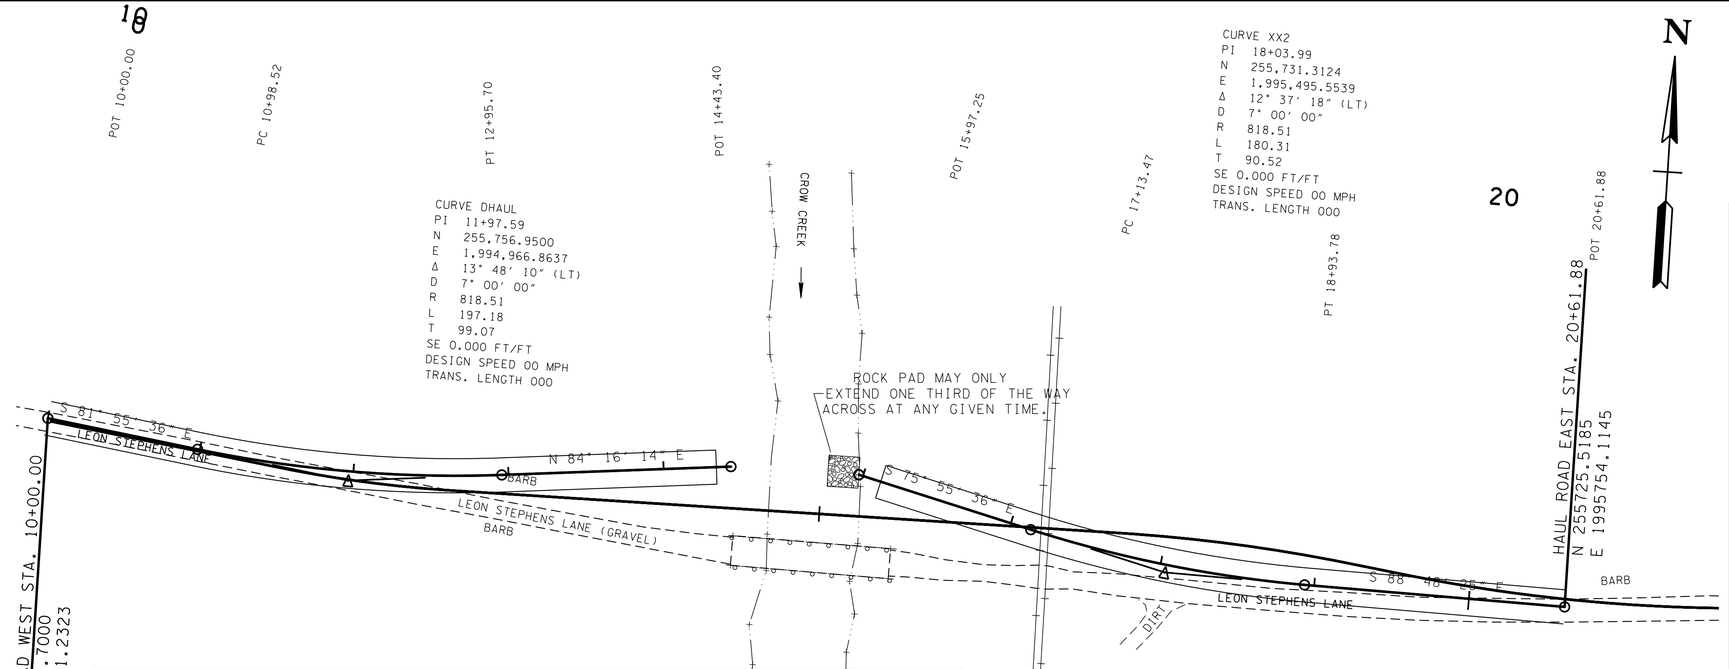

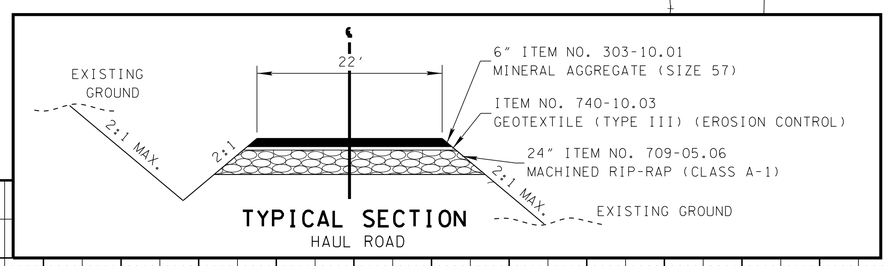

TYPICAL SECTION
HAUL ROAD

NOTE

A rock pad can be used in Crow Creek but cannot extend more than 20' into the creek at any one time. The pad would have to be placed in the creek during periods of low flow. No equipment can be left on the pad overnight, on weekends, or if there is a forecast for rain. No oil, gas, or other petroleum products will be allowed near the creek, and no re-fueling should take place on the pad. No equipment is allowed in Crow Creek. The haul road needs to be built so that no sediment from the bank will be released into the creek. When the rock pad and haul road are removed, care should be taken to ensure that no sediment is released into the creek.

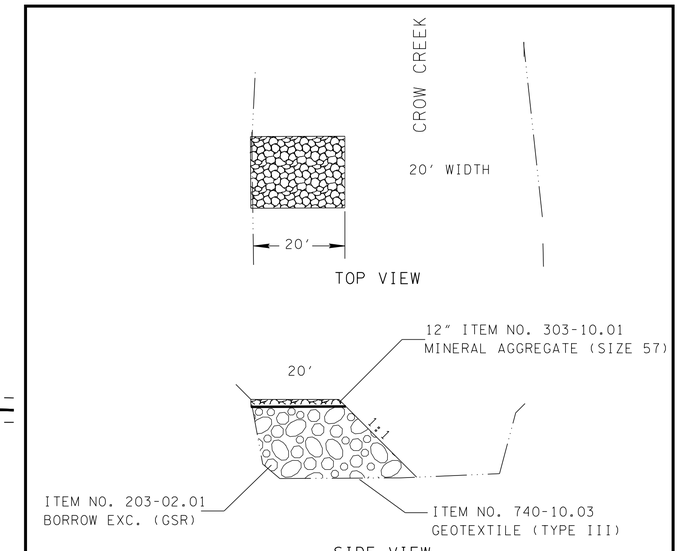

ROCK PAD DETAIL

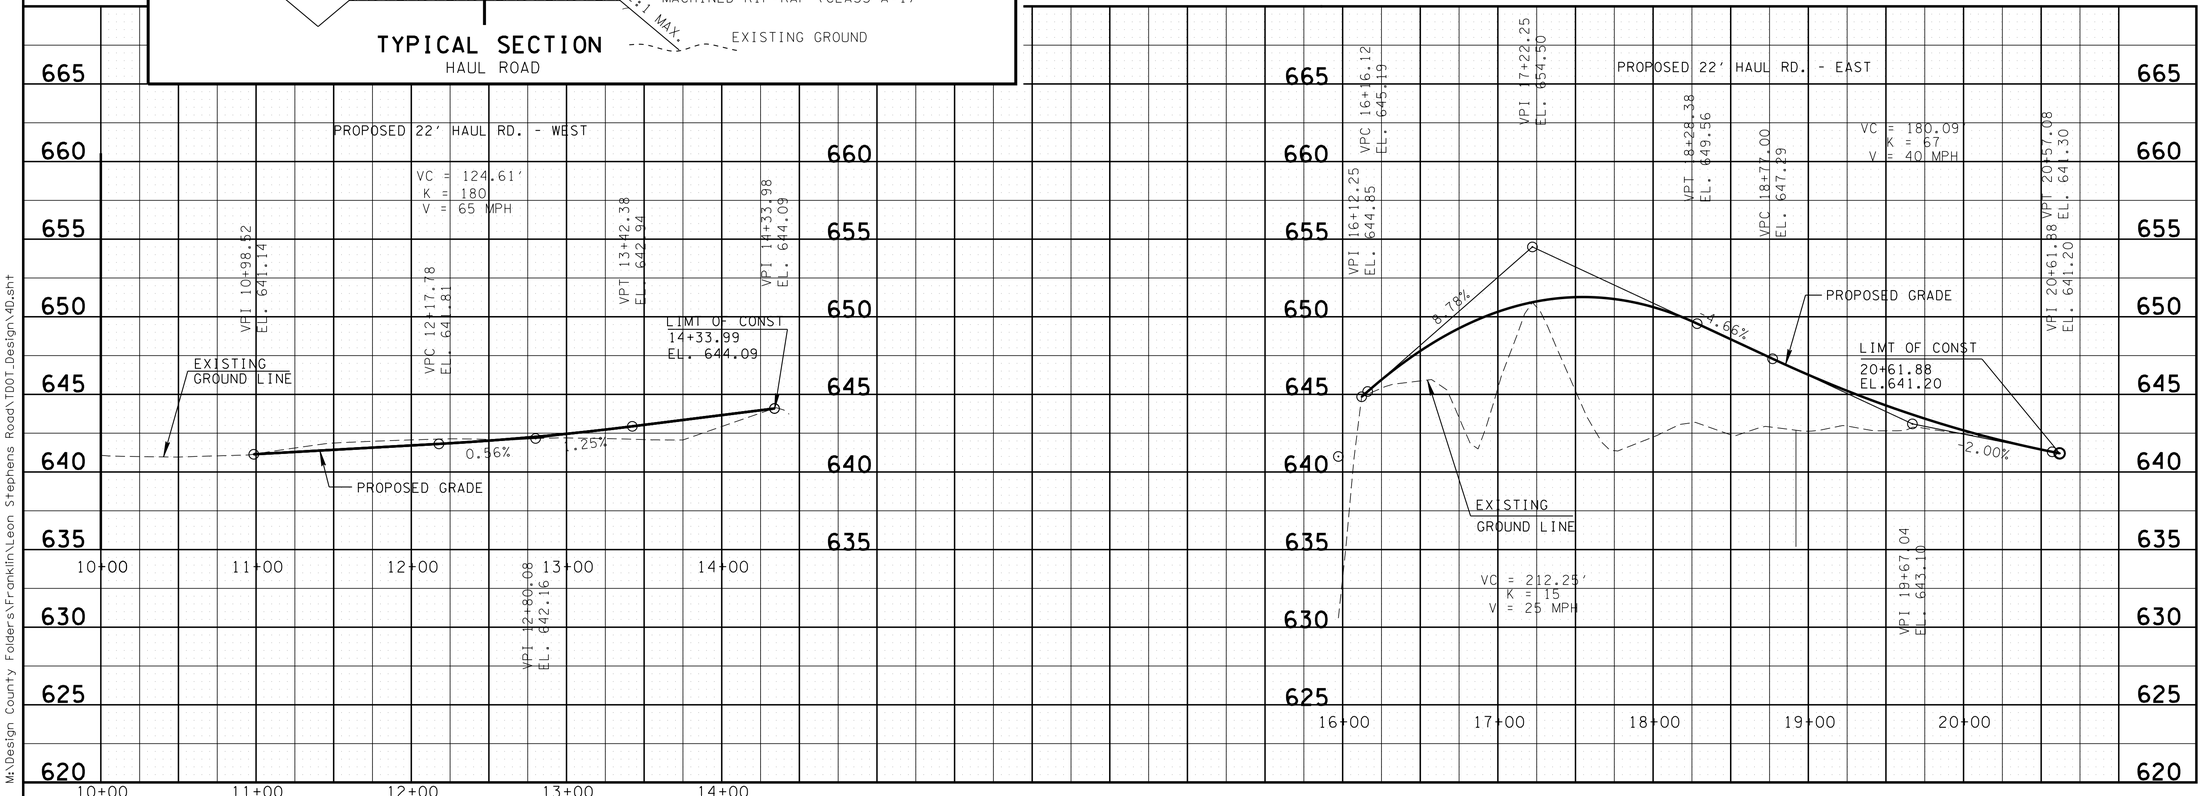

SEALED BY

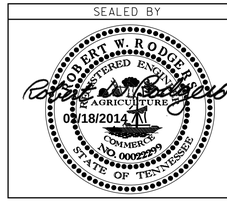

HAUL ROAD

STATE OF TENNESSEE
DEPARTMENT OF TRANSPORTATION

PROPOSED LAYOUT AND PROFILE

STA.10 +00 TO STA.21 +00

SCALE: 1"=50 ' HORIZ.
1"=5 ' VERT.

2/14/2014 3:49:19 PM
M:\Design County Folders\Franklin\Leon Stephens Road\TDOT_Design\4D.sht