TYPE	YEAR	PROJECT NO.	SHEET NO.
R.O.W.	2012	BRZE-2600(37)	8B
CONST.	2014	BRZE-2600(37)	8B

TENNESSEE D.O.T.
DESIGN DIVISION
FILE NO.

OUTFALL LABEL	STATION LT OR RT	DRAINAGE AREA (ac)
10	20+50 LT	0.07

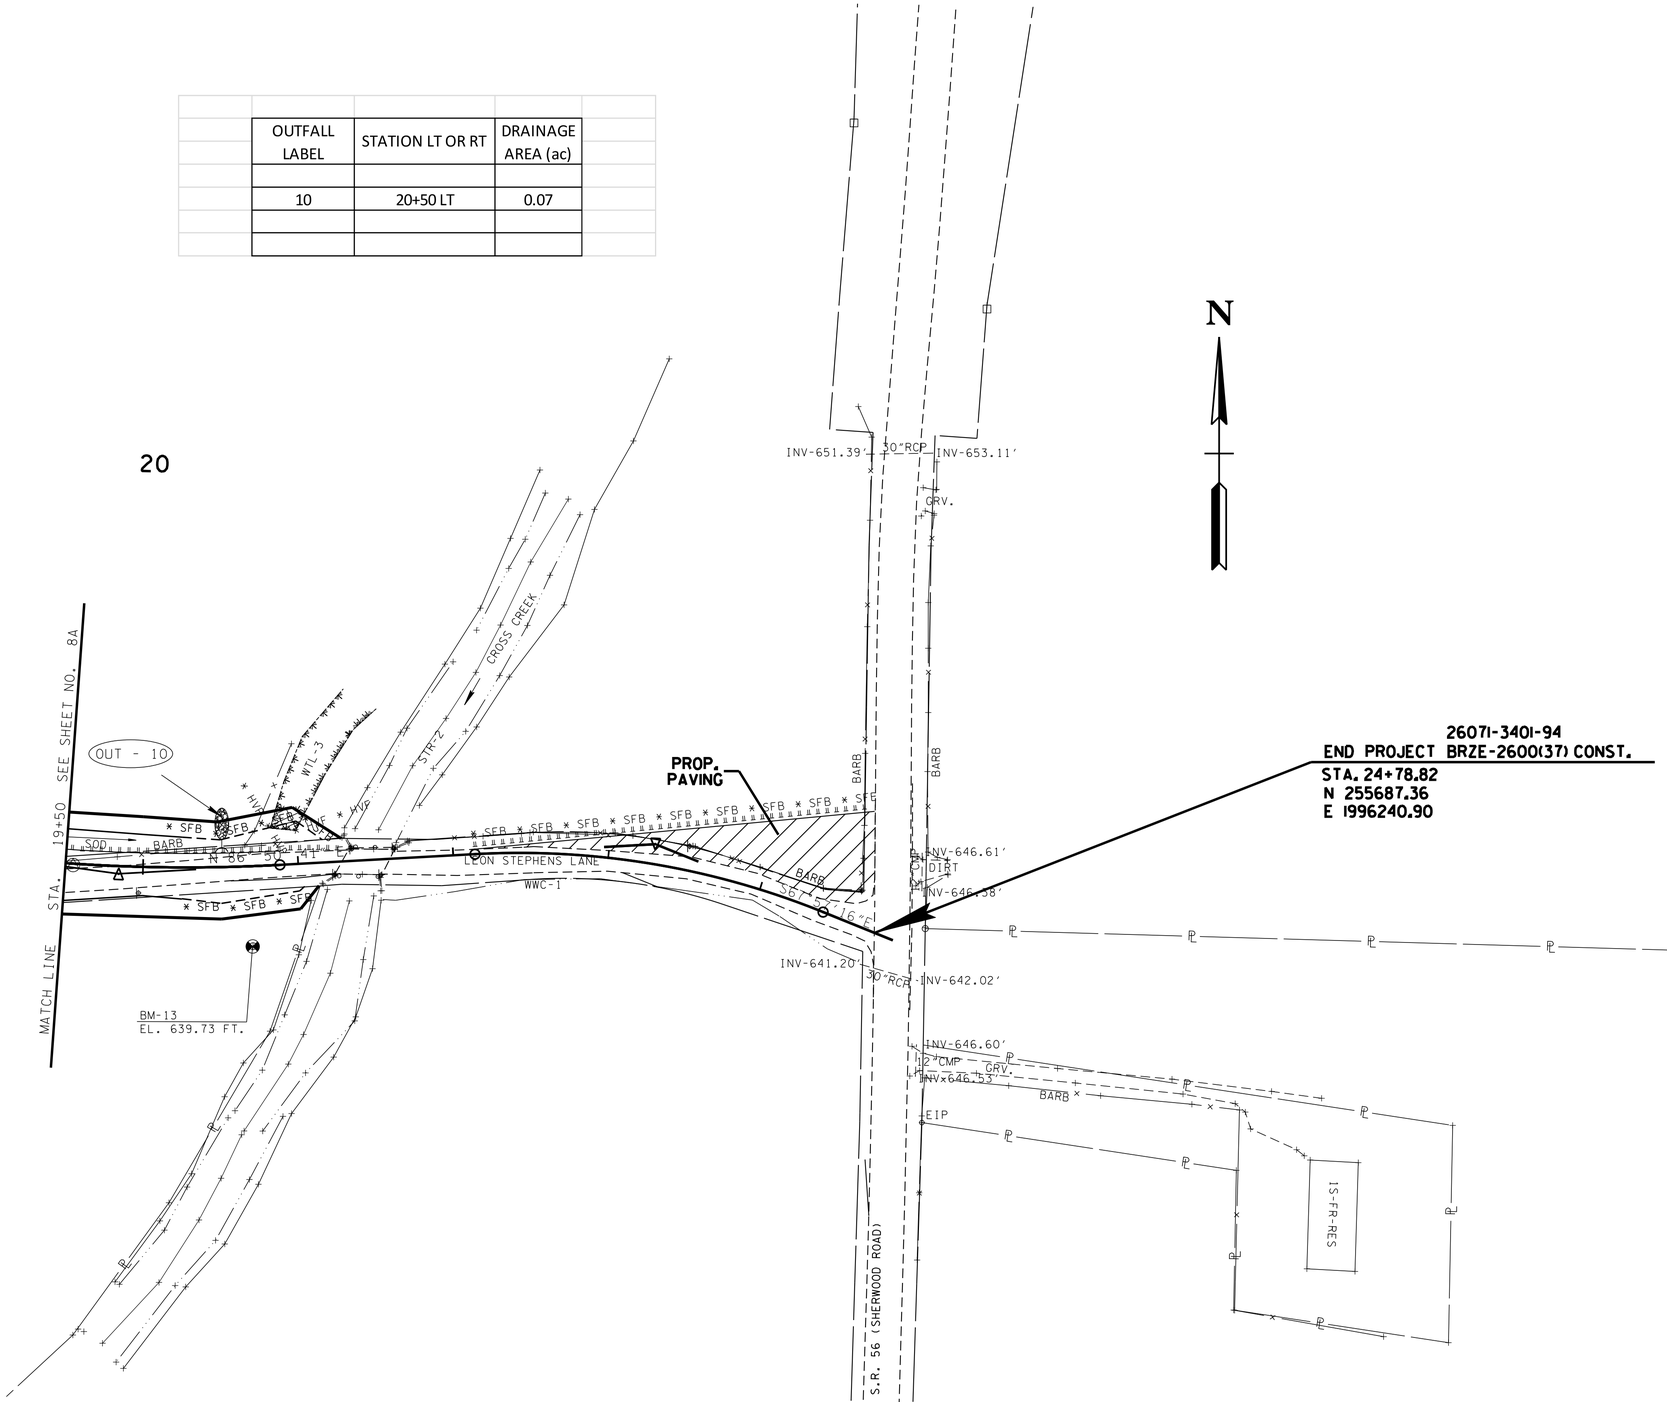

SEALED BY

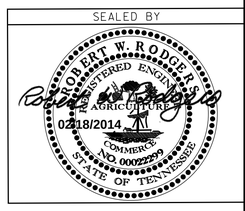

STAGE 1

COORDINATE VALUES ARE NAD/83(1995) AND ARE DATUM ADJUSTED BY THE FACTOR 0.9998 & TIED TO THE TGRN.

STATE OF TENNESSEE
DEPARTMENT OF TRANSPORTATION

EROSION PREVENTION AND SEDIMENT CONTROL PLAN

STA. 19+50 TO STA. 21+29
SCALE: 1"= 50'

NOTE

HIGH VISIBILITY FENCE SHALL BE PLACED AROUND ALL NON-IMPACTED SECTIONS OF THE ENVIRONMENTAL FEATURES WITHIN THE PROPOSED ROW.

2/14/2014 4:35:42 PM
M:\Design County Folders\Franklin\Leon Stephens Road\TDOT_Design\FRLeonRussell- 08B.SHT