TENNESSEE D.O.T.
DESIGN DIVISION
FILE NO.

TYPE	YEAR	PROJECT NO.	SHEET NO.
CONST.	2014	BRZE-2600(37)	12

PAVEMENT MARKING LEGEND

SSWL SINGLE SOLID WHITE LINE
SBWL SINGLE BROKEN WHITE LINE
SSYL SINGLE SOLID YELLOW LINE
DSYL DOUBLE SOLID YELLOW LINE

SEE STD. DWG. NOS. T-M-1, T-M-3 & T-M-4

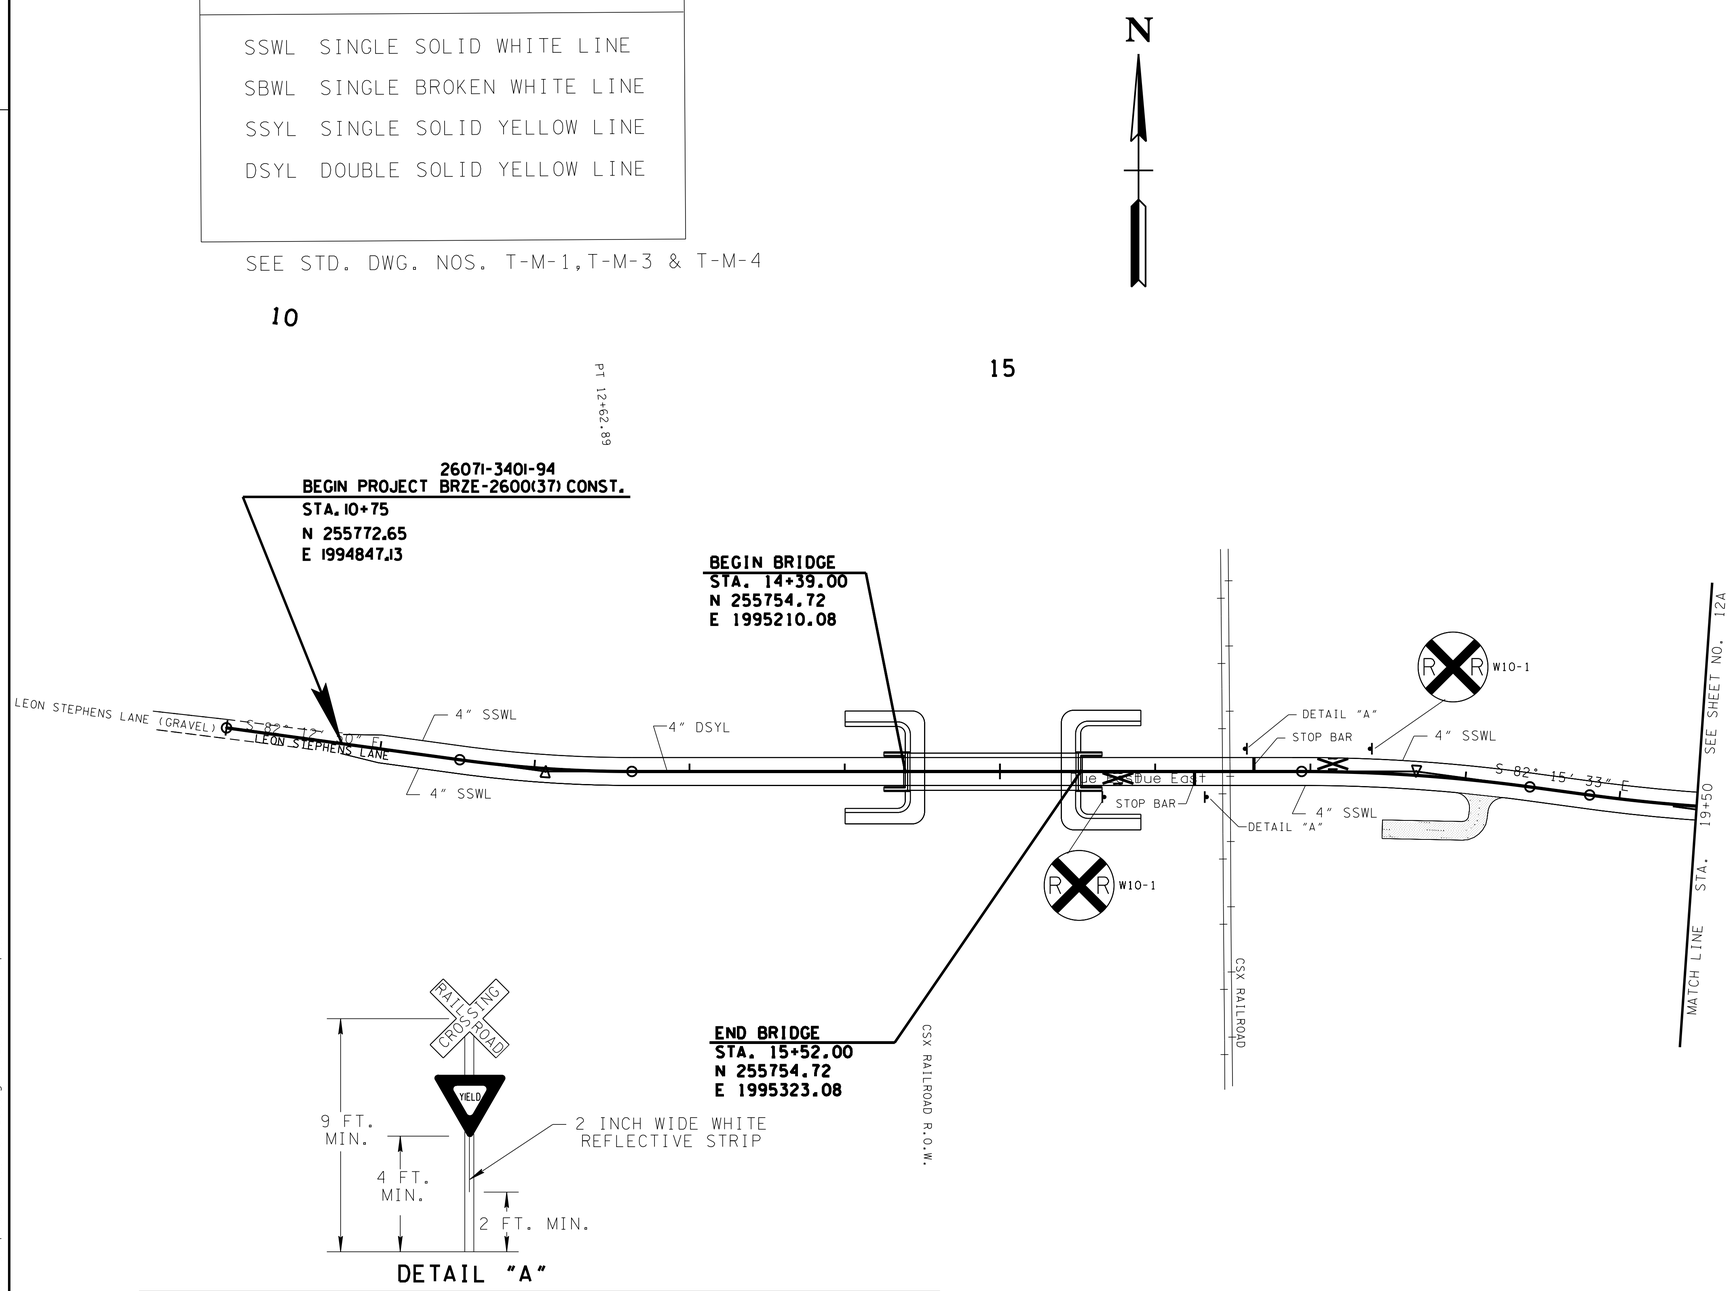

DETAIL "A"

REFER TO THE MANUAL ON UNIFORM TRAFFIC CONTROL DEVICES SECTIONS 8B.02, 8B.03 AND SECTION 10C FOR TYPE, SIZE AND INSTALLATION

SEALED BY
ROBERT W. RODGERS
REGISTERED ENGINEER
ACCELERATED
02/18/2014
COMMERCE
NO. 00022290
STATE OF TENNESSEE

COORDINATE VALUES ARE NAD/83(1995) AND ARE DATUM ADJUSTED BY THE FACTOR 0.9998 & TIED TO THE TGRN.

STATE OF TENNESSEE
DEPARTMENT OF TRANSPORTATION

SIGNING & PAVEMENT MARKING PLANS

STA. 10+00 TO STA. 19+50
SCALE: 1"= 50'

02/14/2014 4:55:01PM
M:\Design County Folders\Franklin\Leon Stephens Road\TDOT_Design\FRLeonRussell- 12pvmt.sht