TENNESSEE D.O.T.
DESIGN DIVISION
FILE NO.

TYPE	YEAR	PROJECT NO.	SHEET NO.
R.O.W.	2012	BRZE-2600(37)	5C
CONST.	2014	BRZE-2600(37)	5C

REV. 11/07/12: EXTENDED ROADWAY PROFILE.

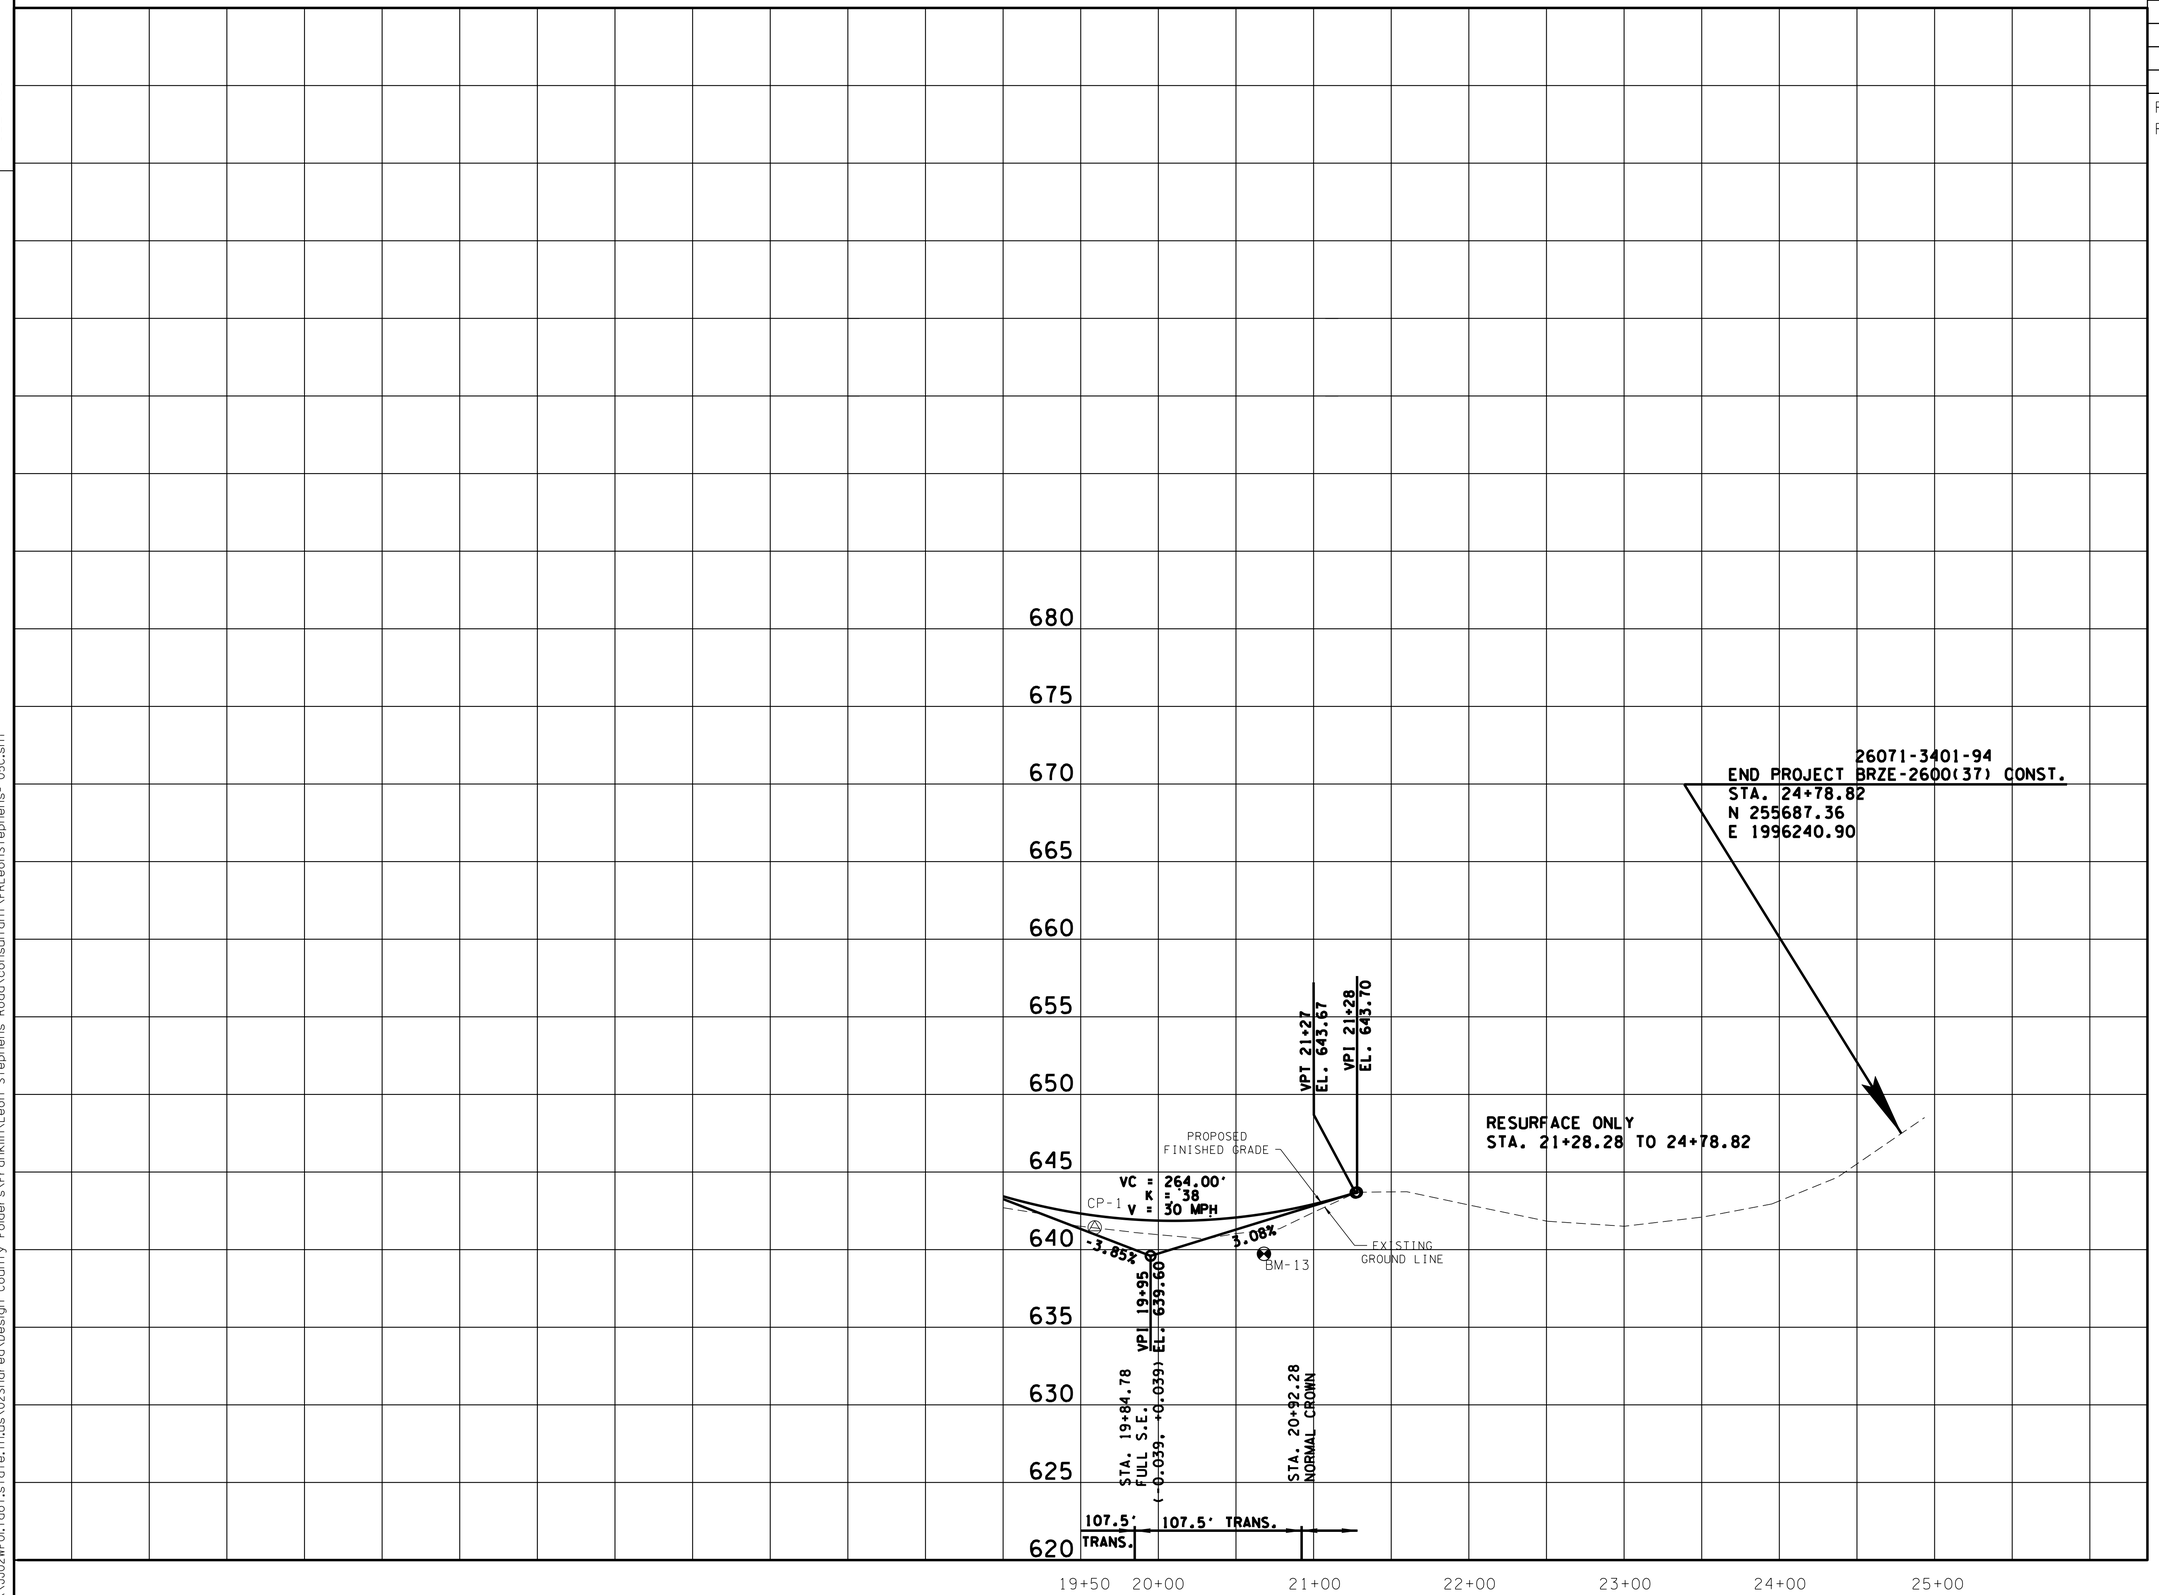

SEALED BY

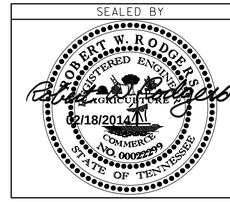

STATE OF TENNESSEE
DEPARTMENT OF TRANSPORTATION

PROFILE

STA. 19+50 TO STA. 24+79

SCALE: 1"=50' HORIZ.
1"= 5' VERT.

\\JO2WF01.tdot.state.tn.us\02Shared\Design County Folders\Franklin\Leon Stephens Road\consultant\FRLeonStephens- 05C.sht
01-FEB-2014 11:15