TENNESSEE D.O.T.
DESIGN DIVISION
FILE NO.

TYPE	YEAR	PROJECT NO.	SHEET NO.
R.O.W.	2012	BRZE-2600(37)	6
CONST.	2014	BRZE-2600(37)	6

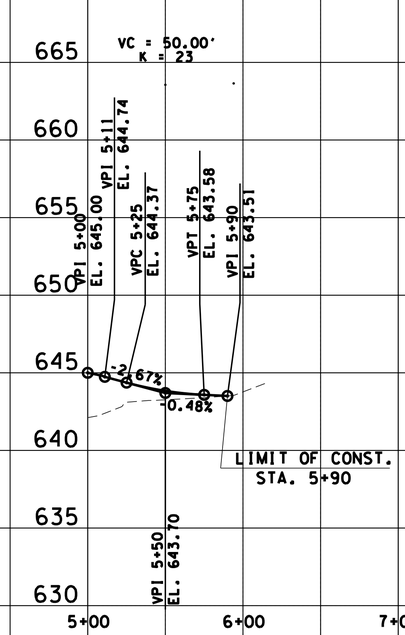

FLD. ENT. RT. 18+11
TRACT NO. 3

SEALED BY

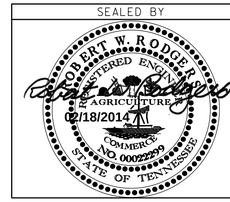

STATE OF TENNESSEE
DEPARTMENT OF TRANSPORTATION

PROFILE OF PRIVATE DRIVES

SCALE: 1"=50' HORIZ.
1"=10' VERT.

11-FEB-2014 11:15
\\JJ02WF01.tdot.state.tn.us\02Shared\Design County Folders\Franklin\Leon Stephens Road\consultant\FRLeonStephens- 6.sht