TENNESSEE D.O.T.
DESIGN DIVISION
FILE NO.

TYPE	YEAR	PROJECT NO.	SHEET NO.
R.O.W.	2012	BRZE-2600(37)	5A
CONST.	2014	BRZE-2600(37)	5A

REV. 11/07/12: DELETED CONST ESMT ON TRACT 4.
ADDED CONST ESMT ON TRACT 3.

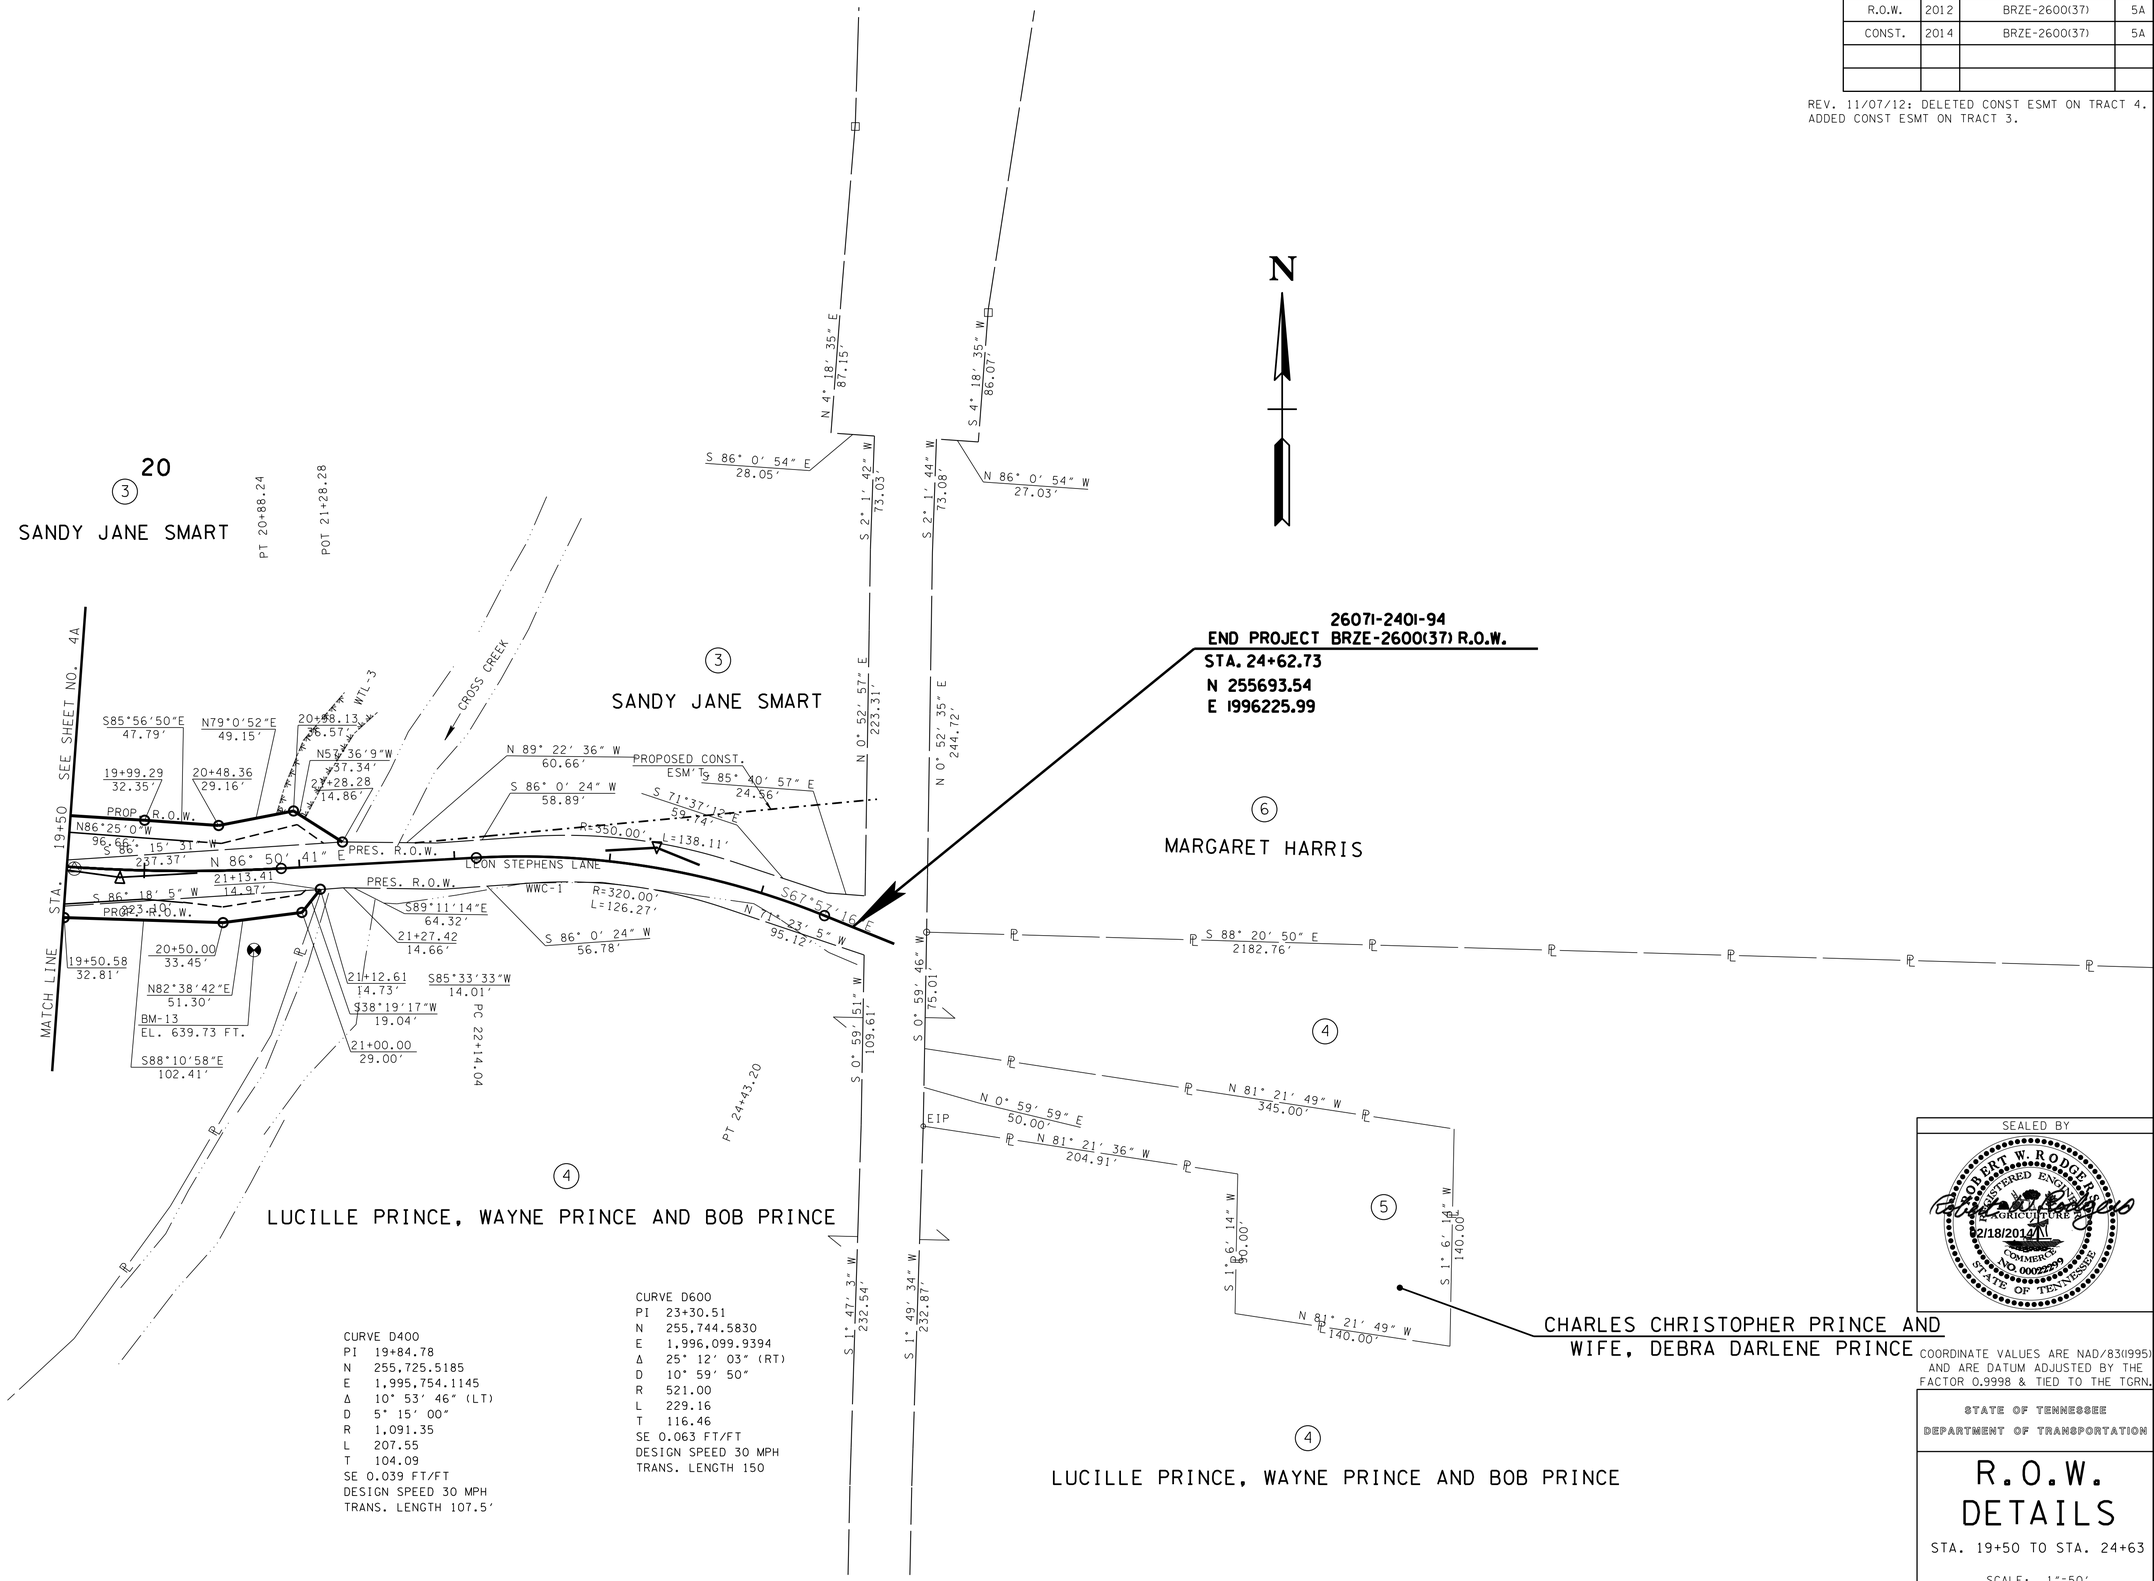

SEALED BY
ROBERT W. RODGERS
REGISTERED ENGINEER
AGRICULTURE
2/18/2014
COMMERCE
NO. 00022209
STATE OF TENNESSEE

COORDINATE VALUES ARE NAD/83(1995) AND ARE DATUM ADJUSTED BY THE FACTOR 0.9998 & TIED TO THE TGRN.

STATE OF TENNESSEE
DEPARTMENT OF TRANSPORTATION

R.O.W. DETAILS

STA. 19+50 TO STA. 24+63

SCALE: 1"=50'

01-FEB-2014 11:15
\\J02WF01.tdot.state.tn.us\02Shared\Design County Folders\Franklin\Leon Stephens Road\TDOT_Design\FRLeonRussell- 05A.SHT