TENNESSEE D.O.T.
DESIGN DIVISION
FILE NO.

TYPE	YEAR	PROJECT NO.	SHEET NO.
R.O.W.	2012	BRZE-2600(37)	5
CONST.	2014	BRZE-2600(37)	5

REV. 11/07/12: DELETED CONST ESMT ON TRACT 4.
ADDED CONST ESMT TO TRACT 3.

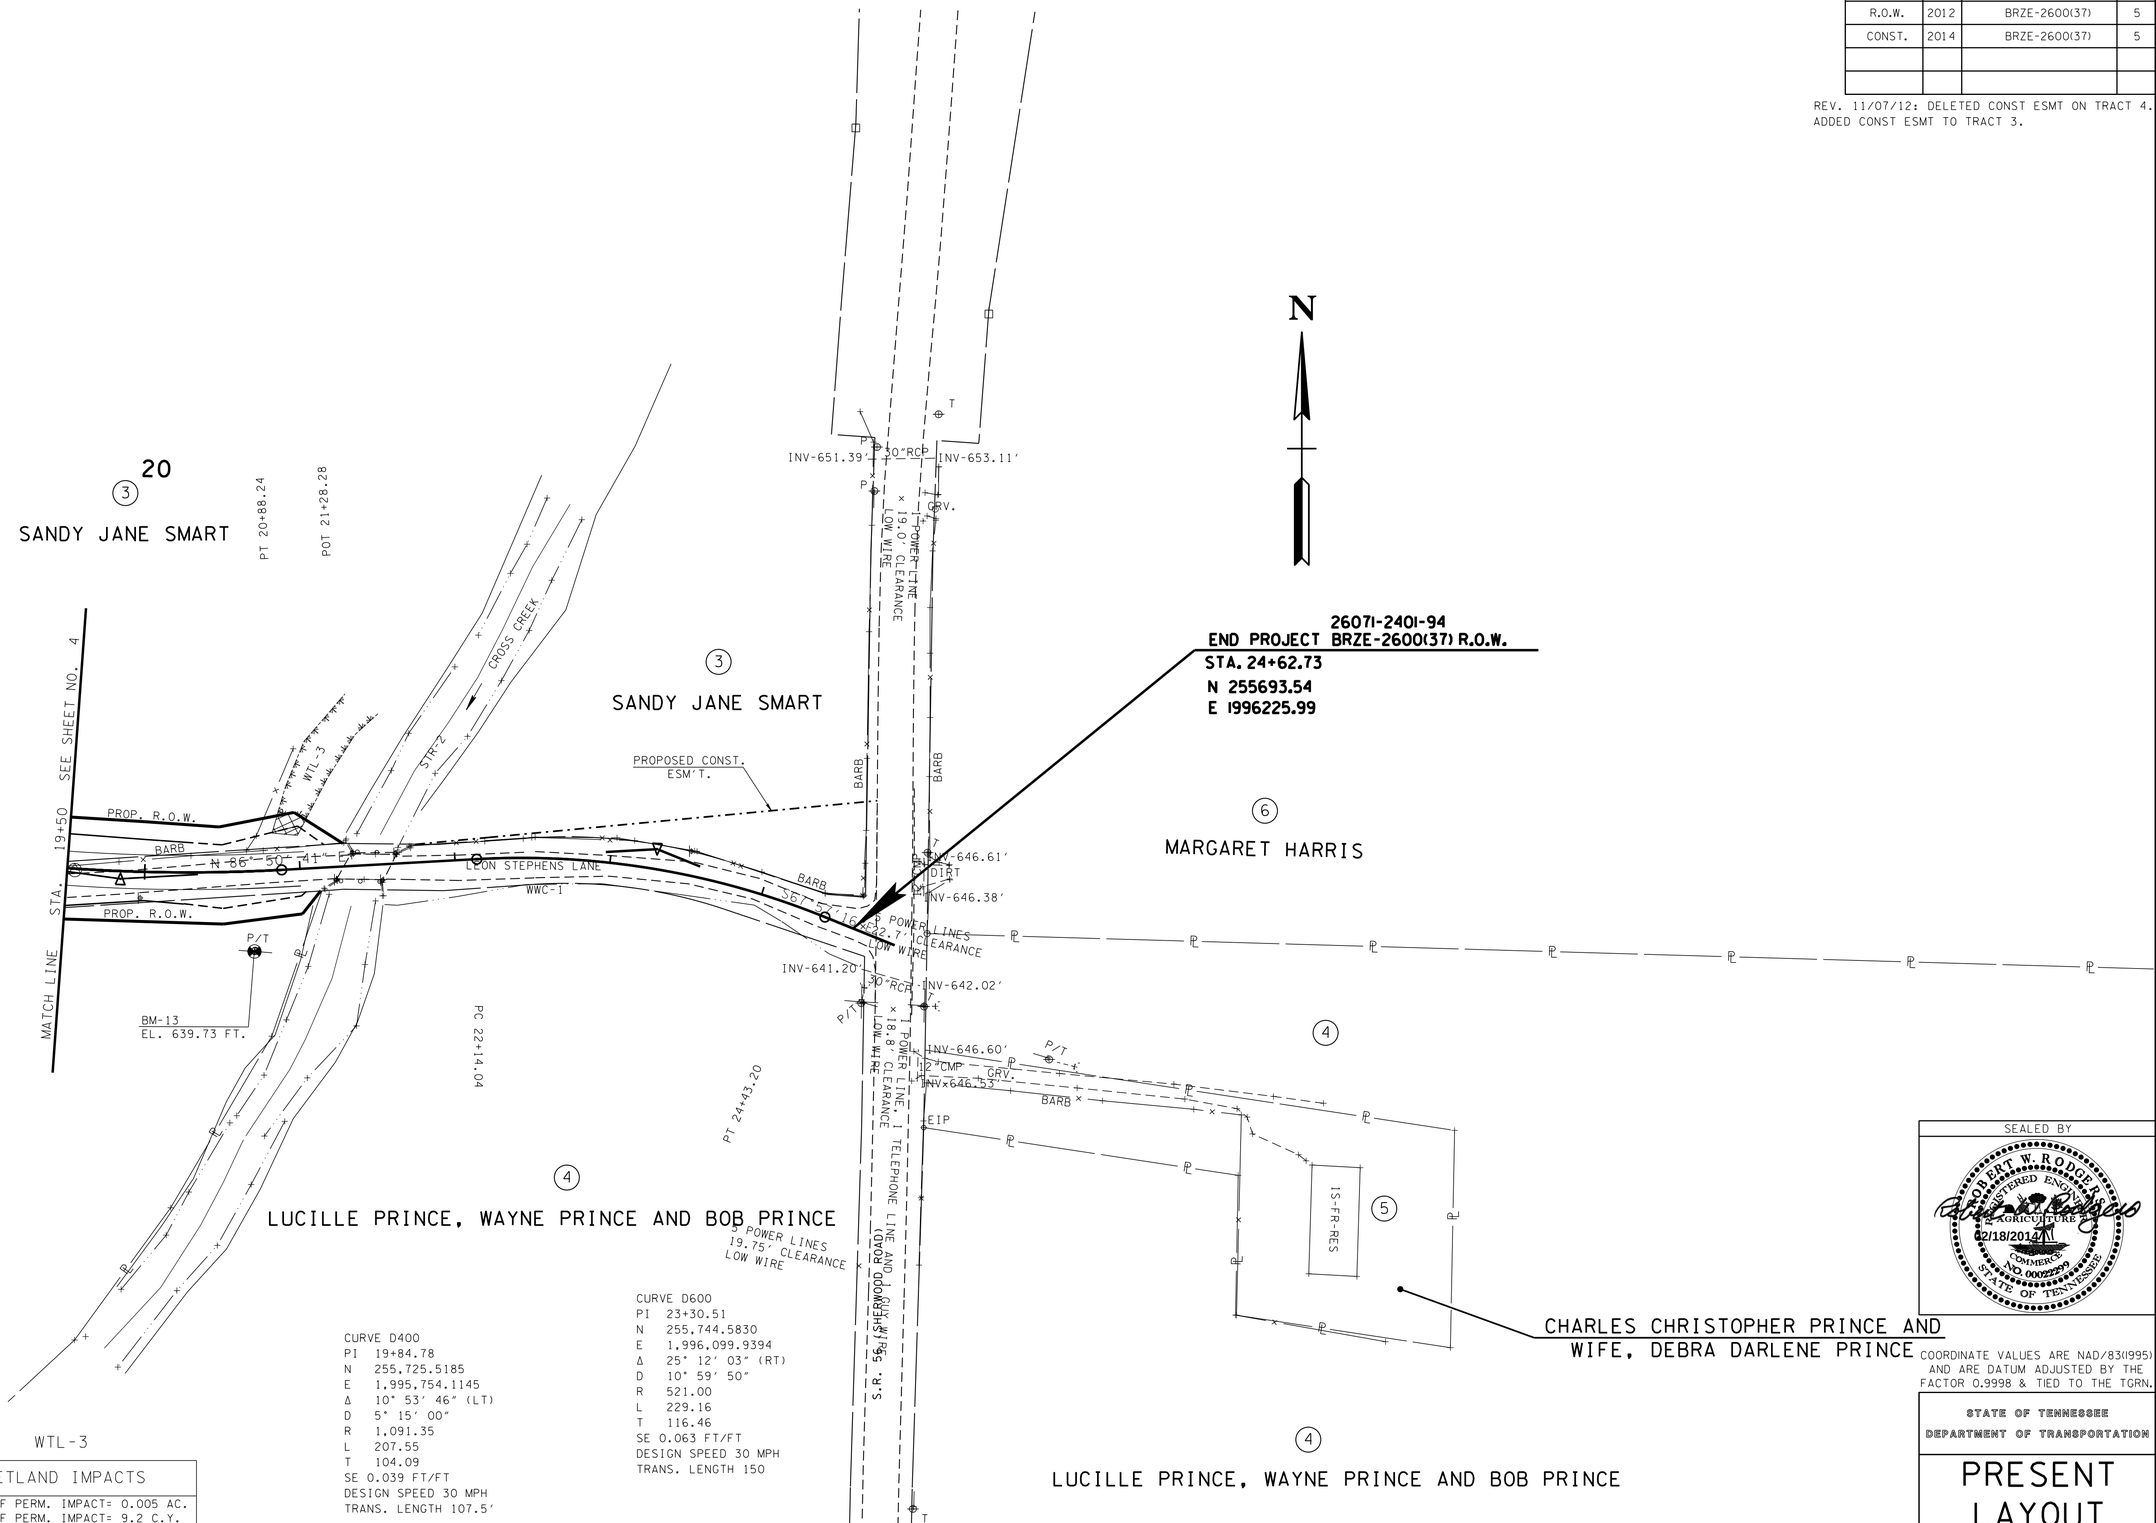

CURVE D400
PI 19+84.78
N 255,725.5185
E 1,995,754.1145
Δ 10° 53' 46" (LT)
D 5° 15' 00"
R 1,091.35
L 207.55
T 104.09
SE 0.039 FT/FT
DESIGN SPEED 30 MPH
TRANS. LENGTH 107.5'

CURVE D600
PI 23+30.51
N 255,744.5830
E 1,996,099.9394
Δ 25° 12' 03" (RT)
D 10° 59' 50"
R 521.00
L 229.16
T 116.46
SE 0.063 FT/FT
DESIGN SPEED 30 MPH
TRANS. LENGTH 150

WTL-3

LEGEND	WETLAND IMPACTS
	AREA OF PERM. IMPACT= 0.005 AC. VOL. OF PERM. IMPACT= 9.2 C.Y.

SEALED BY

ROBERT W. RODGERS
REGISTERED ENGINEER
AGRICULTURE
02/18/2014
COMMERCE
NO. 00022299
STATE OF TENNESSEE

COORDINATE VALUES ARE NAD/83(1995) AND ARE DATUM ADJUSTED BY THE FACTOR 0.9998 & TIED TO THE TGRN.

STATE OF TENNESSEE
DEPARTMENT OF TRANSPORTATION

PRESENT LAYOUT

STA. 19+50 TO STA. 24+63

SCALE: 1"=50'

\\JJ02WF01.tdot.state.tn.us\02Shared\Design County Folders\Franklin\Leon Stephens Road\TDOT_Design\FRLeonRussell- 05.SHT
11-FEB-2014 11:15