TYPE	YEAR	PROJECT NO.	SHEET NO.
CONST.	2014	BRZE-2600(37)	11D

TENNESSEE D.O.T.
DESIGN DIVISION
FILE NO.

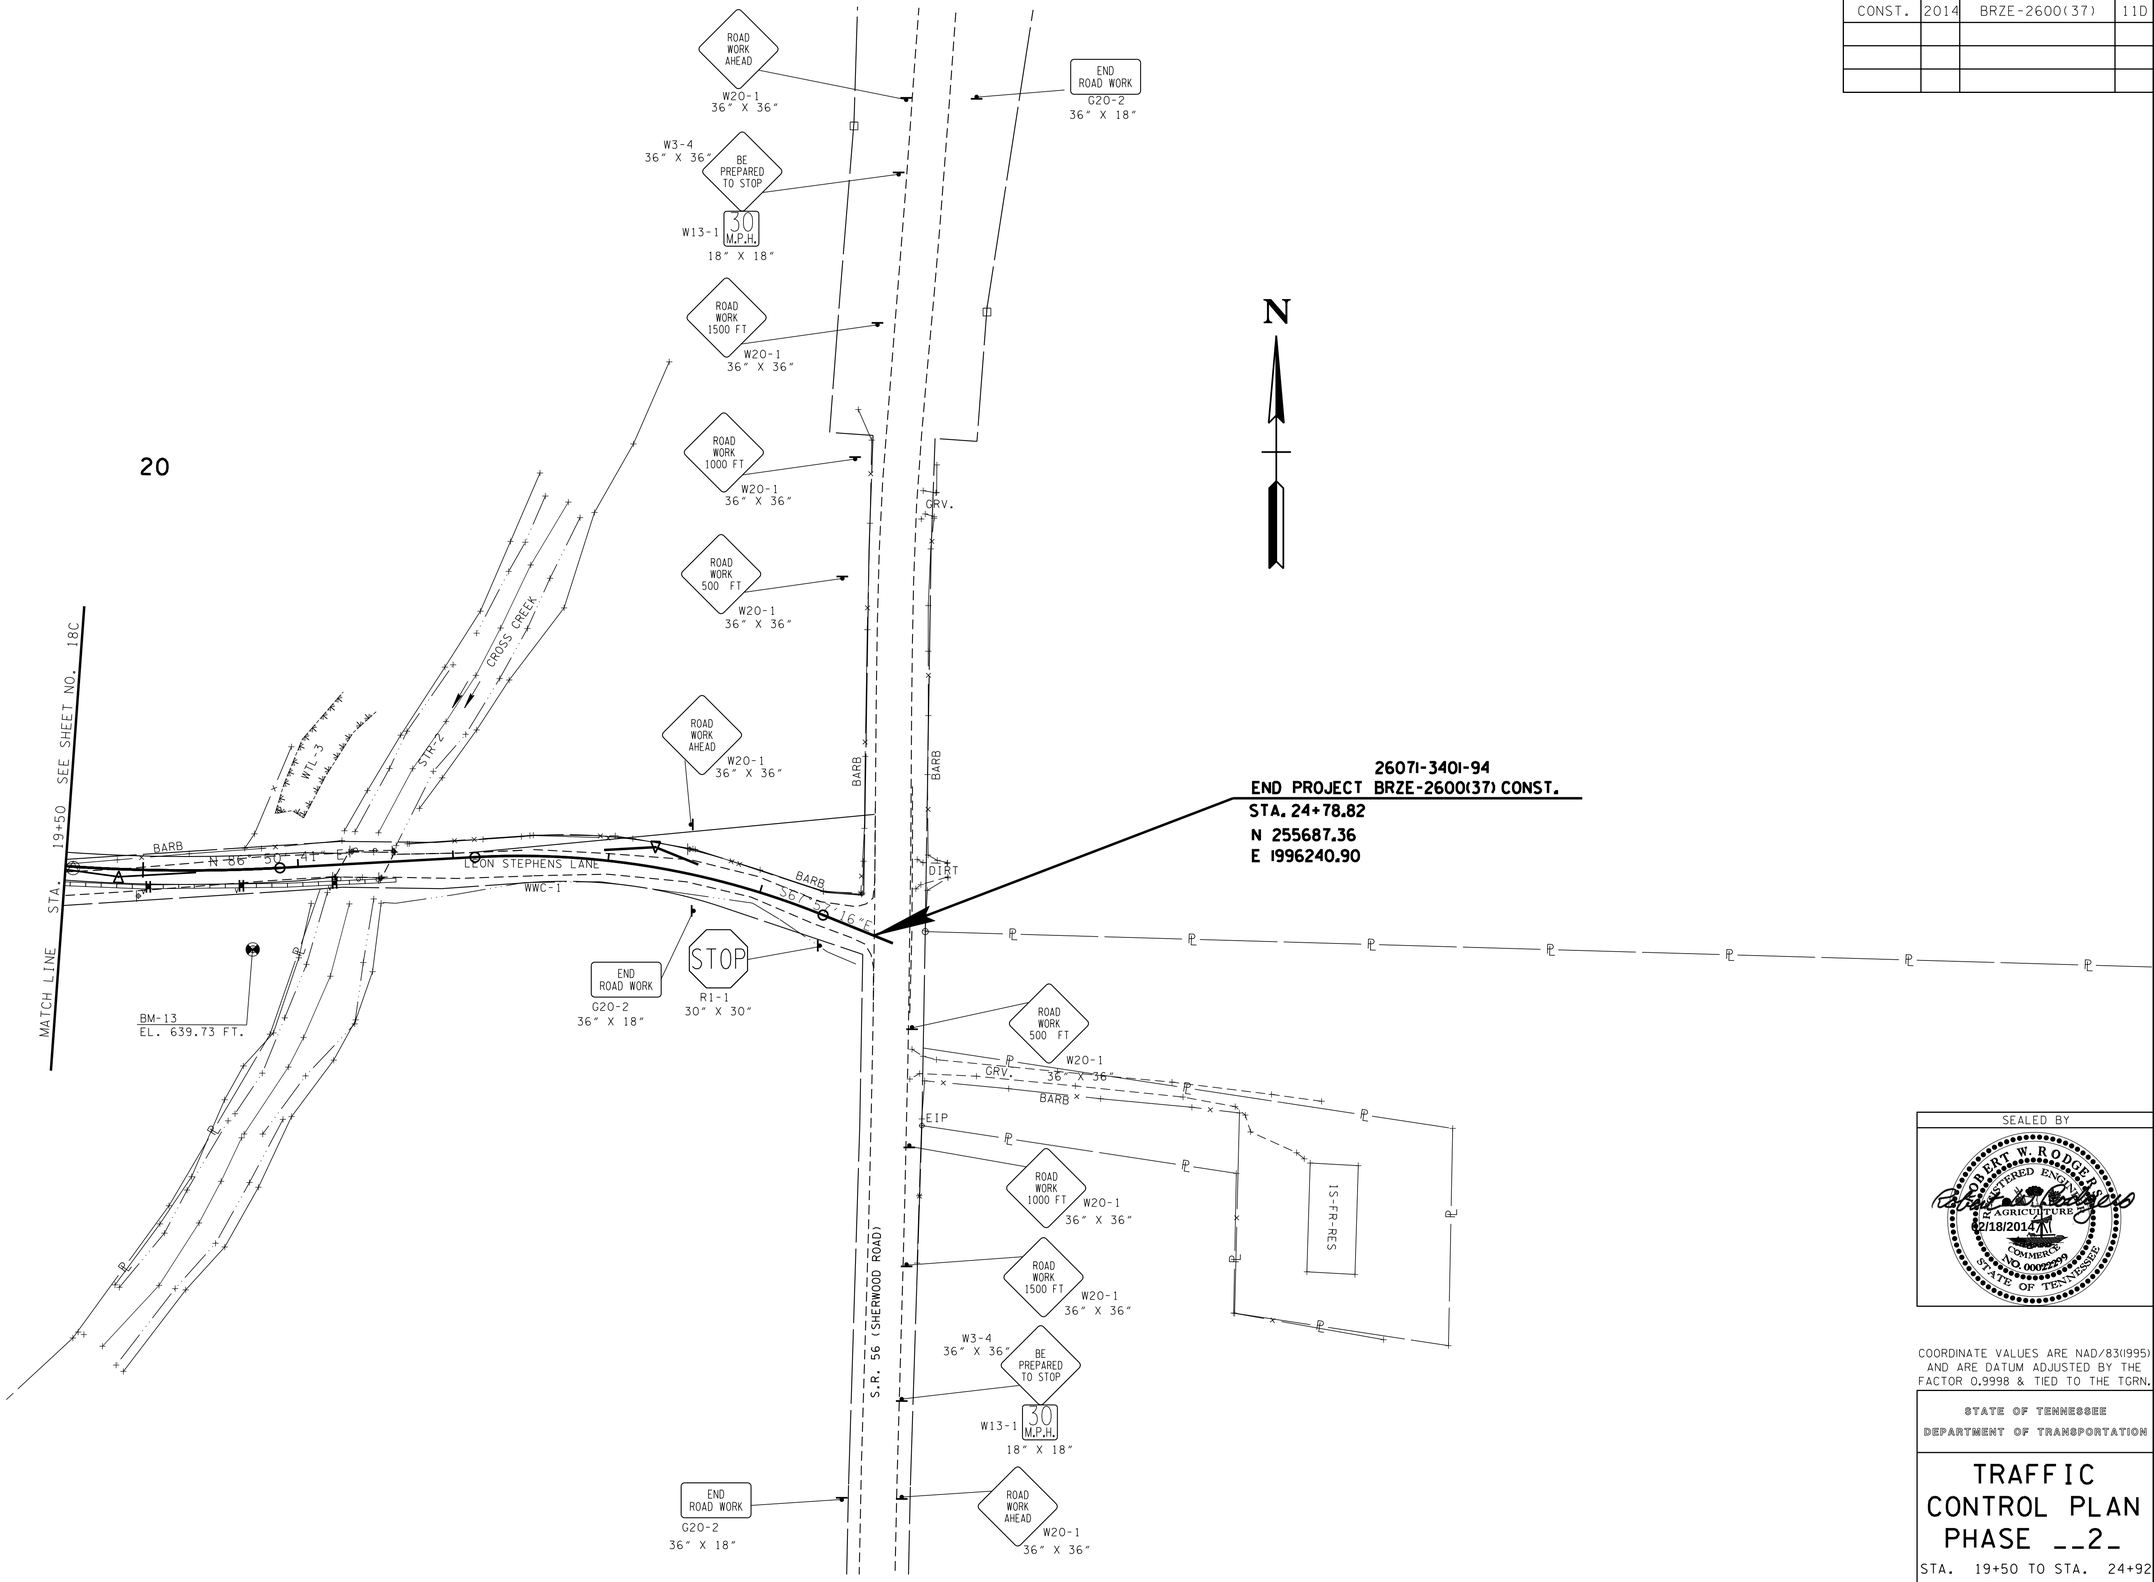

SEALED BY

ROBERT W. RODGERS
REGISTERED ENGINEER
AGRICULTURE
COMMERCE
NO. 00022299
STATE OF TENNESSEE
2/18/2014

COORDINATE VALUES ARE NAD/83(1995) AND ARE DATUM ADJUSTED BY THE FACTOR 0.9998 & TIED TO THE TGRN.

STATE OF TENNESSEE
DEPARTMENT OF TRANSPORTATION

TRAFFIC CONTROL PLAN PHASE __2_

STA. 19+50 TO STA. 24+92

SCALE: 1"= 50'

2/14/2014 4:32:22 PM
M:\Design County Folders\Franklin\Leon Stephens Road\TDOT_Design\FRLeonRussell- IIDTCPPSS2.SHT