TYPE	YEAR	PROJECT NO.	SHEET NO.
CONST.	2014	BRZE-2600(37)	11B

TENNESSEE D.O.T.
DESIGN DIVISION
FILE NO.

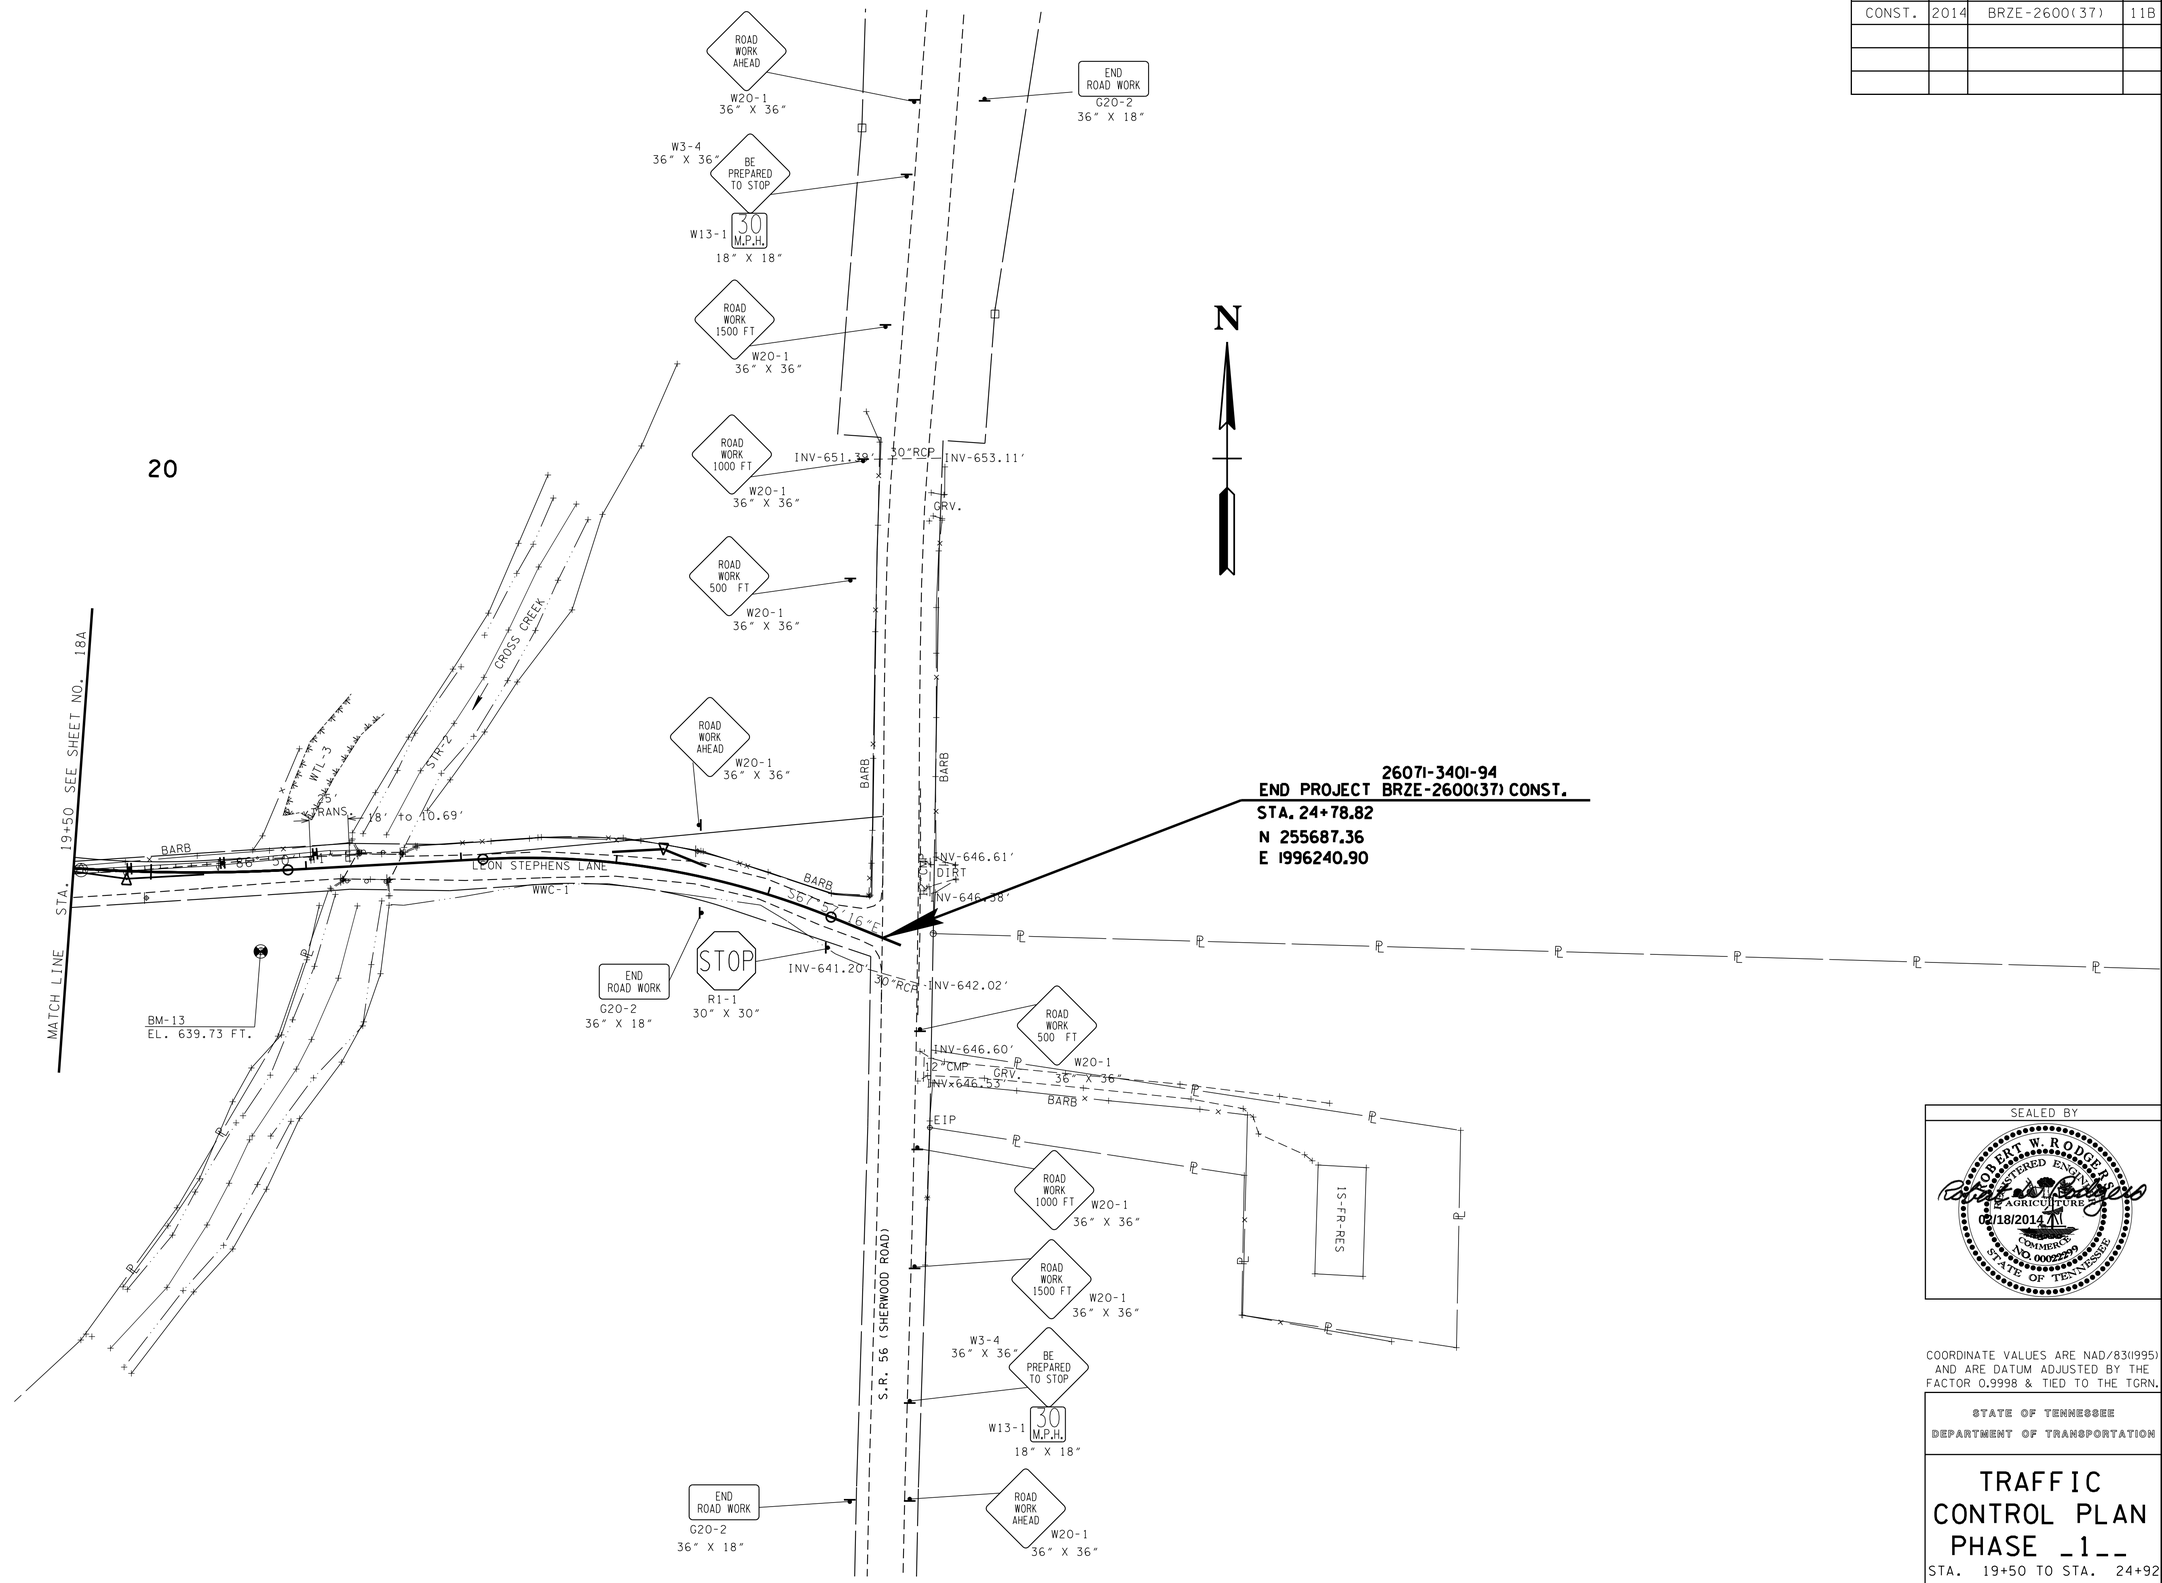

SEALED BY

COORDINATE VALUES ARE NAD/83(1995) AND ARE DATUM ADJUSTED BY THE FACTOR 0.9998 & TIED TO THE TGRN.

STATE OF TENNESSEE
DEPARTMENT OF TRANSPORTATION

TRAFFIC CONTROL PLAN PHASE _1__

STA. 19+50 TO STA. 24+92

SCALE: 1"= 50'

02/14/2014 4:29:51 PM
M:\Design County Folders\Franklin\Leon Stephens Road\TDOT_Design\FRLeonRussell- IIBTCPPHS1.SHT