TYPE	YEAR	PROJECT NO.	SHEET NO.
CONST.	2014	BRZE-2600(37)	11A

TENNESSEE D.O.T.
DESIGN DIVISION
FILE NO.

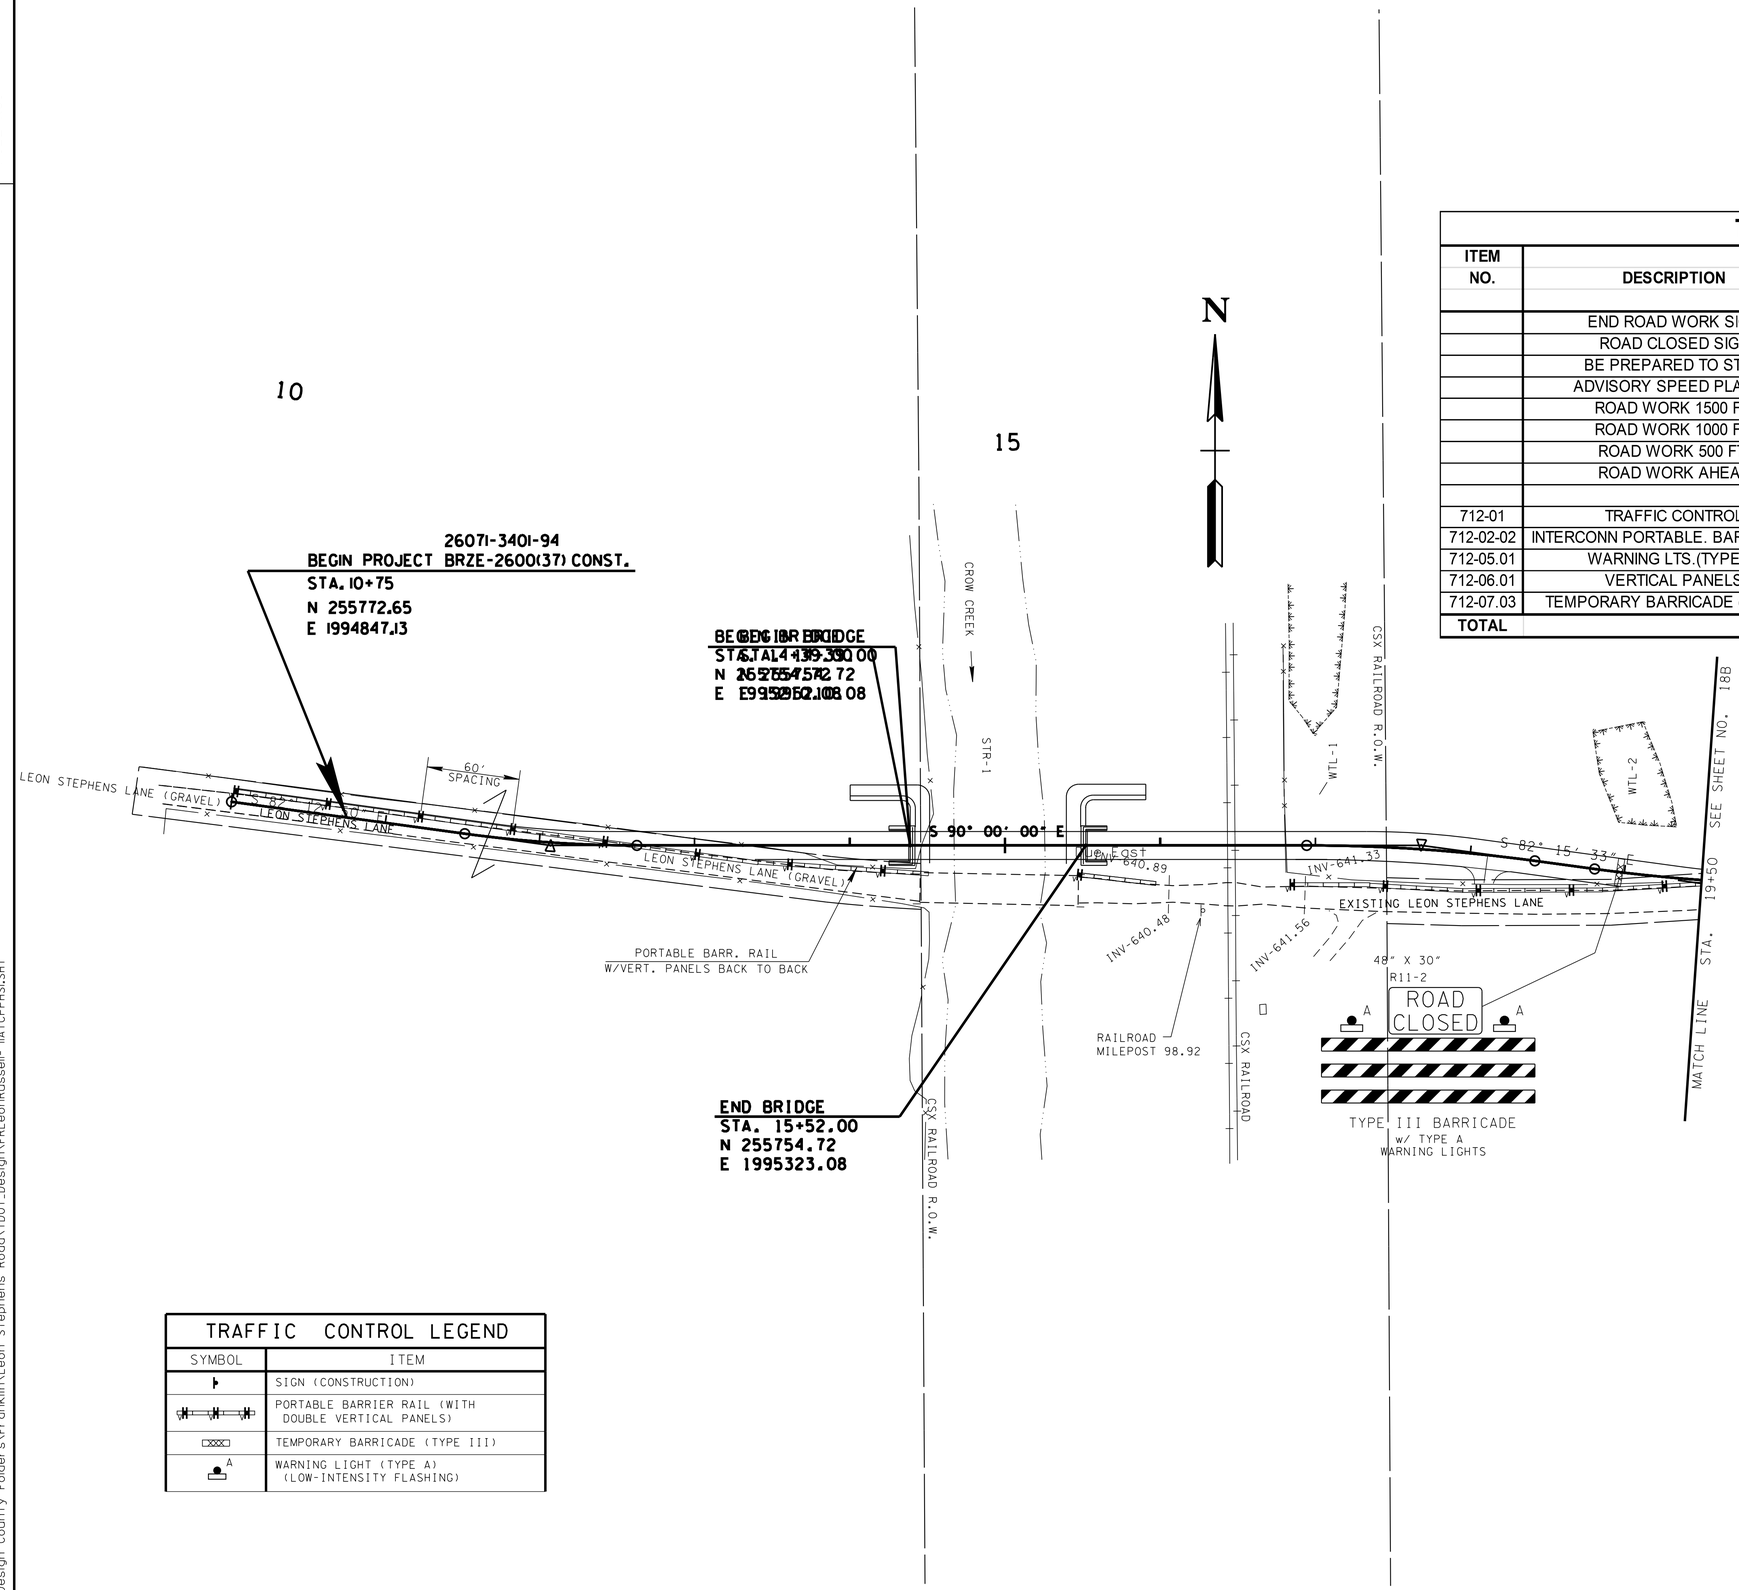

TRAFFIC CONTROL QUANTITIES

ITEM NO.	DESCRIPTION	UNIT	PHASE 1	PHASE 2	QUANTITY	ITEM NO. 712-06 (S.F.)	SIZE	M.U.T.C.D. NO.
	END ROAD WORK SIGN		3	3	6	27	36" X 18"	G20-2
	ROAD CLOSED SIGN		1	1	2	20	48" X 30"	R11-2
	BE PREPARED TO STOP		2	2	4	36	36" X 36"	W3-4
	ADVISORY SPEED PLAQUE		2	2	4	16	24" X 24"	W13-1P
	ROAD WORK 1500 FT.		2	2	4	36	36" X 36"	W20-1
	ROAD WORK 1000 FT.		2	2	4	36	36" X 36"	W20-1
	ROAD WORK 500 FT.		2	2	4	36	36" X 36"	W20-1
	ROAD WORK AHEAD		3	3	6	54	36" X 36"	W20-1
712-01	TRAFFIC CONTROL	L.S.			1			
712-02-02	INTERCONN PORTABLE. BARRIER RAIL	L.F.	864	804	1668			
712-05.01	WARNING LTS.(TYPE A)	EACH	4	4	8			
712-06.01	VERTICAL PANELS	S.F.	56	56	112			
712-07.03	TEMPORARY BARRICADE (TYPE III)	L.F.	20	20	40			
TOTAL						261		

TRAFFIC CONTROL LEGEND

SYMBOL	ITEM
	SIGN (CONSTRUCTION)
	PORTABLE BARRIER RAIL (WITH DOUBLE VERTICAL PANELS)
	TEMPORARY BARRICADE (TYPE III)
A	WARNING LIGHT (TYPE A) (LOW-INTENSITY FLASHING)

SEALED BY

ROBERT W. RODGERS
REGISTERED ENGINEER
AGRICULTURE
02/18/2014
COMMERCE
NO. 00022269
STATE OF TENNESSEE

COORDINATE VALUES ARE NAD/83(1995) AND ARE DATUM ADJUSTED BY THE FACTOR 0.9998 & TIED TO THE TGRN.

STATE OF TENNESSEE
DEPARTMENT OF TRANSPORTATION

TRAFFIC CONTROL PLAN PHASE _1__

STA. 10+00 TO STA. 19+50

SCALE: 1"= 50'

2/14/2014 4:28:4 PM
W:\Design County Folders\Franklin\Leon Stephens Road\TDOT_Design\FRLeonRussell- IIATCPPHS1.SHT