TENNESSEE D.O.T.	DESIGN DIVISION	FILE NO.

TYPE	YEAR	PROJECT NO.	SHEET NO.
CONST.	2014	07100-4136-04	3A

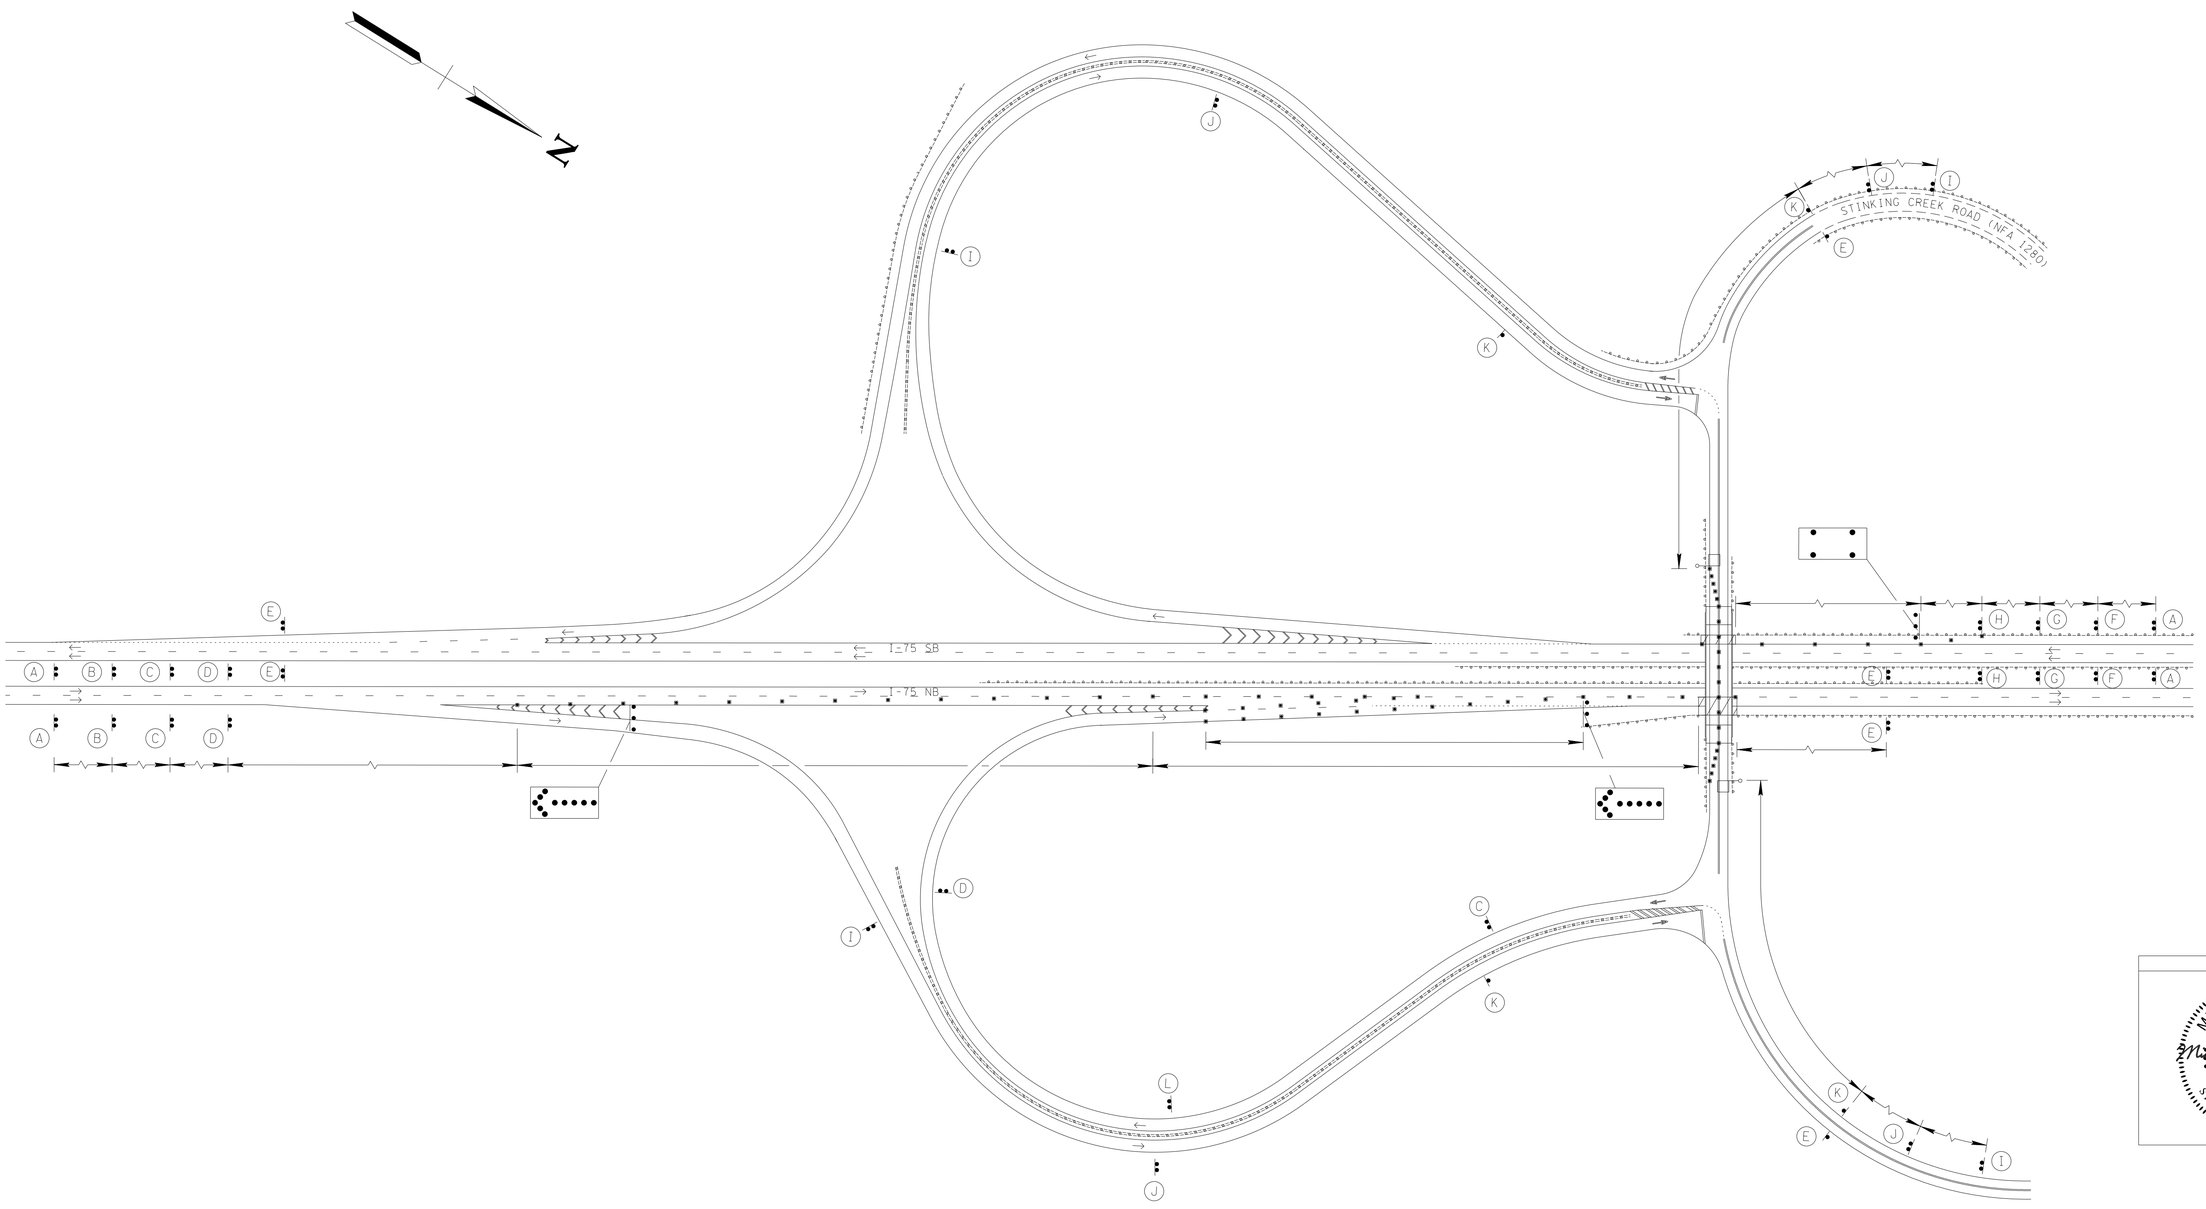

SEALED BY

MICHAEL W. TAPP
REGISTERED ENGINEER
No. 108251
STATE OF TENNESSEE
2/6/2014

STATE OF TENNESSEE
DEPARTMENT OF TRANSPORTATION

TRAFFIC CONTROL PLAN

STINKING CREEK ROAD
(NFA 1280) OVER I-75

SCALE: 1"=100'

2/5/2014
F:\35\35034\350343\Traffic\350343_TC01.dgn