PROJECT NO.	YEAR	SHEET NO.
07100-4136-04	2014	

REVISIONS

NO.	DATE	BY	BRIEF DESCRIPTION

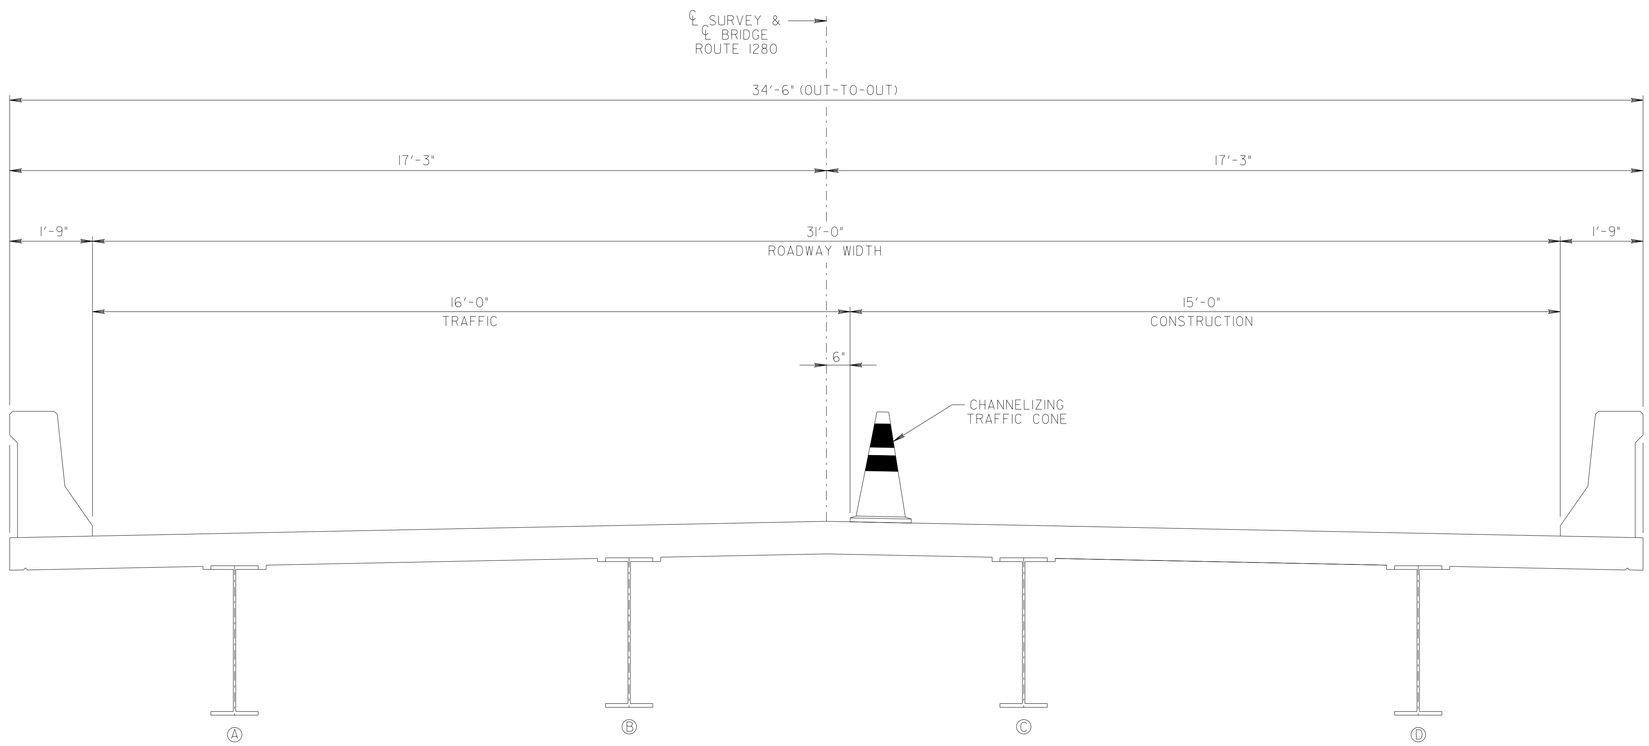

TYPICAL SECTION
(LOOKING FORWARD ON SURVEY

NOTE: USE FLAGGERS ON TOP OF BRIDGE DURING REPAIRS.

JUSTIN T. ECKEL
REGISTERED ENGINEER
AGRICULTURE
COMMERCE
No. 110797
STATE OF TENNESSEE
2/6/2014

STATE OF TENNESSEE
DEPARTMENT OF TRANSPORTATION

SUPERSTRUCTURE
ROUTE 1280 OVER
INTERSTATE 75
BRIDGE NO. 07-01280-16.36
CAMPBELL COUNTY
2014

DESIGNED BY	M. JONES	DATE	10/13
DRAWN BY	M. JONES	DATE	10/13
SUPERVISED BY	L. BILBREY	DATE	10/13
CHECKED BY	J. ECKEL	DATE	10/13

2/5/2014
F:\35\35034\350413\Bridge\350413_SUP001.dgn

BR-116-16