TENNESSEE D.O.T.
DESIGN DIVISION
FILE NO.

TYPE	YEAR	PROJECT NO.	SHEET NO.
CONST.	2014	47005-4158-04	3

NOTES: CONTRACTOR TO FIELD VERIFY MINIMUM VERTICAL CLEARANCES BEFORE SIGN FABRICATION.

SEE STD. DWGS. T-S-10, T-S-16, T-S-19, T-S-20, T-S-21 AND T-S-23C FOR ADDITIONAL DETAILS.

PERMANENT SIGNS MOUNTED ON MEDIAN BARRIER WALL ARE A SMALLER SIZE THAN THOSE INSTALLED ALONG THE OUTSIDE SHOULDER.

ALL SIGNS SHALL BE PAID FOR UNDER ITEM NO. 713-13.02, FLAT SHEET ALUMINUM SIGNS (0.080" THICK), UNLESS OTHERWISE NOTED.

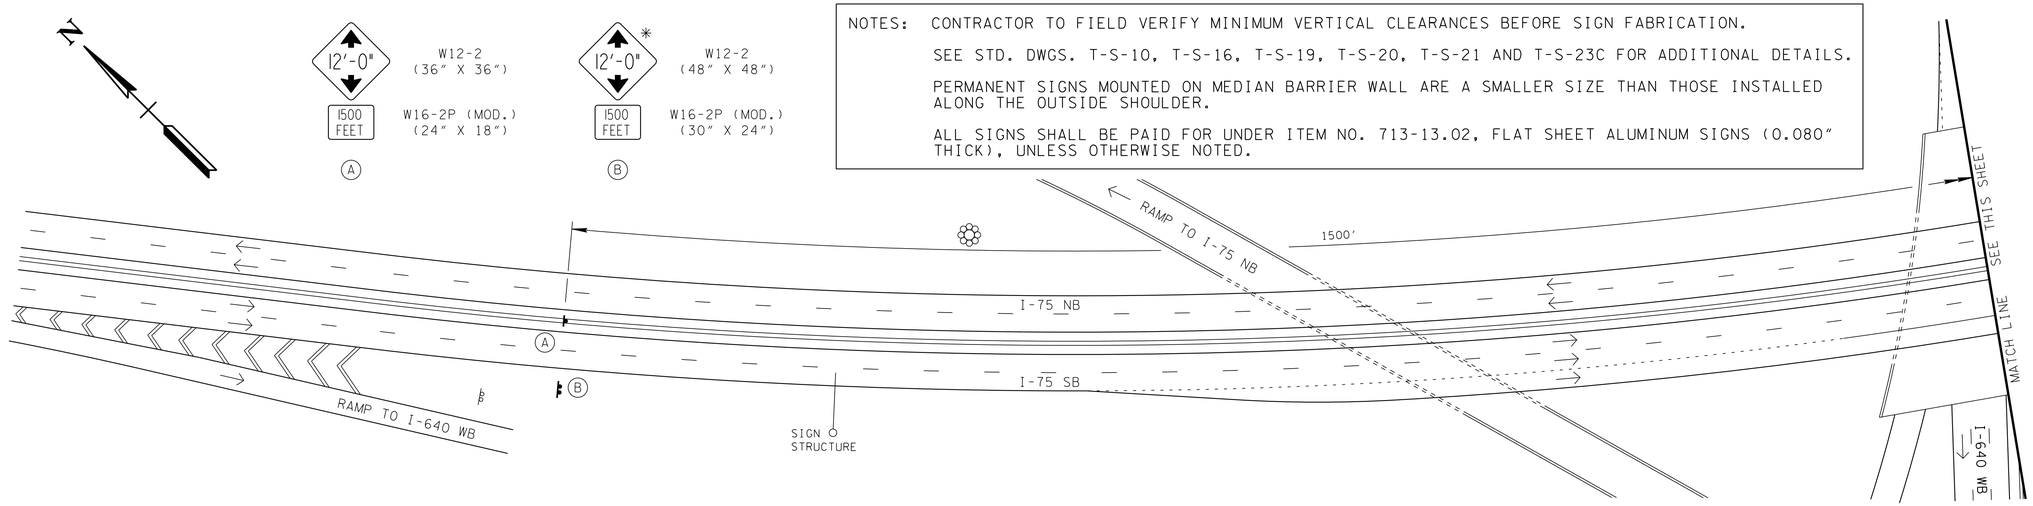

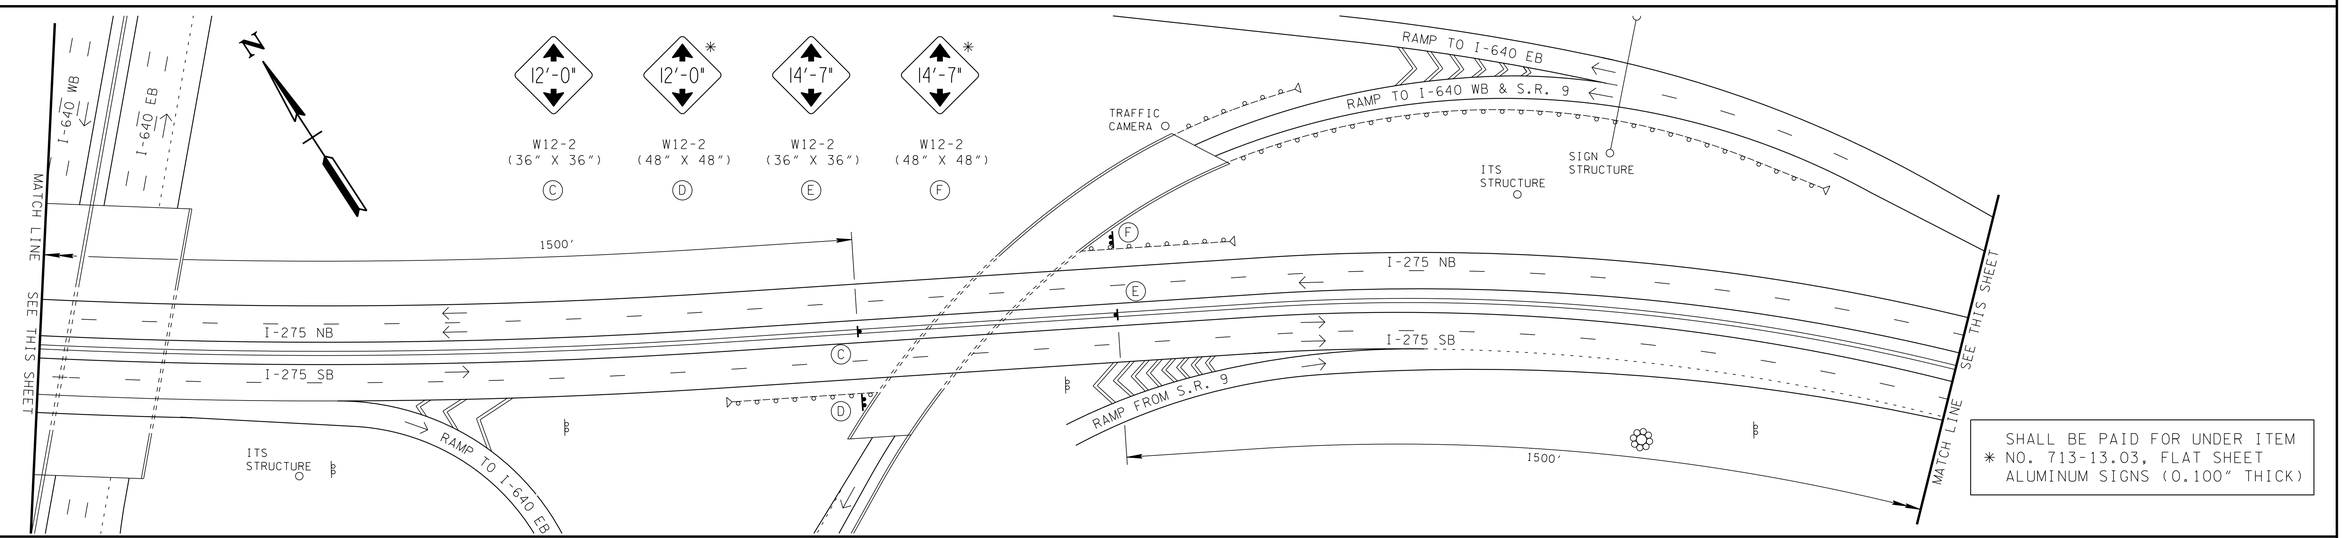

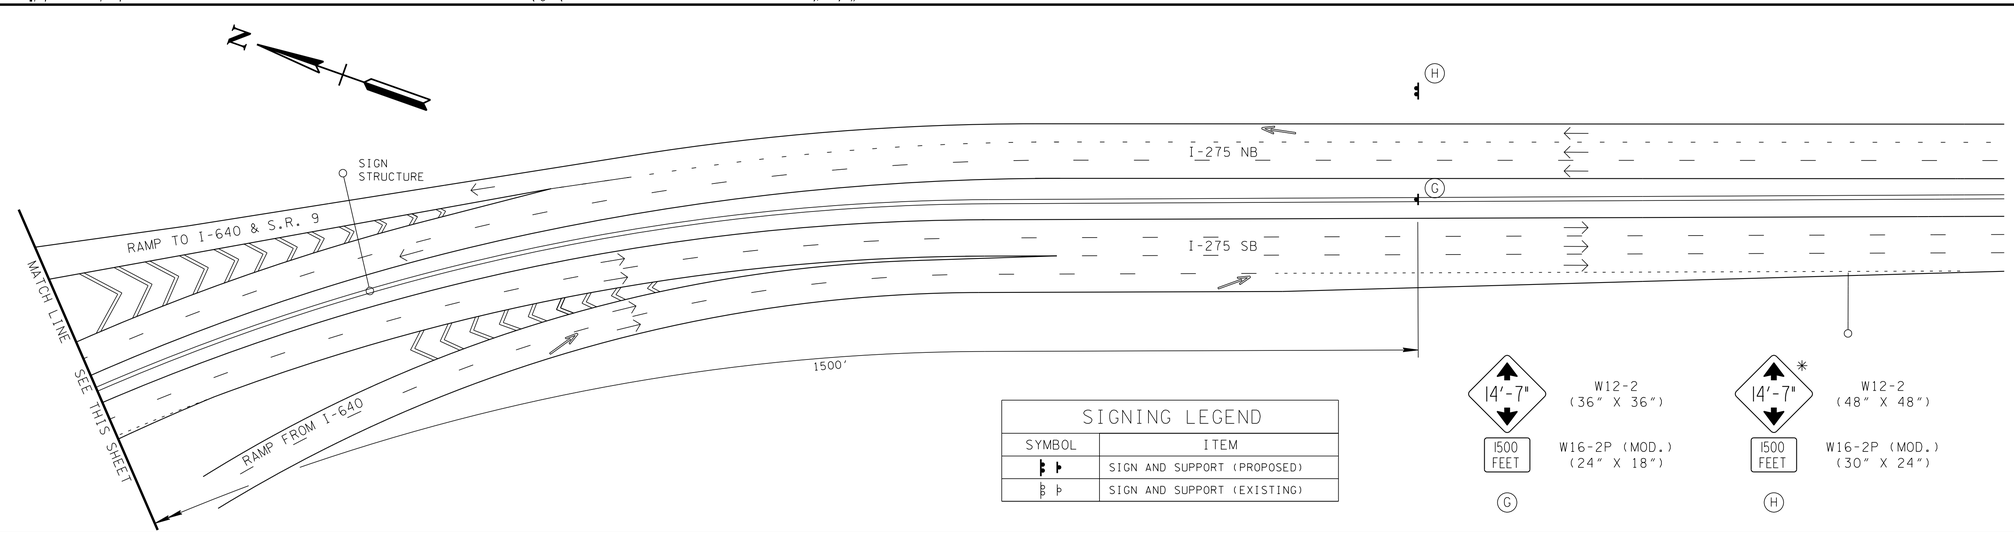

SIGNING LEGEND	
SYMBOL	ITEM
	SIGN AND SUPPORT (PROPOSED)
	SIGN AND SUPPORT (EXISTING)

SEALED BY

MICHAEL W. TAPP
REGISTERED ENGINEER
AGRICULTURE
COMMERCE
No. 108811
STATE OF TENNESSEE
4/29/2014

STATE OF TENNESSEE
DEPARTMENT OF TRANSPORTATION

SIGNING PLAN

INTERSTATE 275

SCALE: 1"= 50'

4/30/2014
F:\35\35034\3503412\Traffic\3503412_SigningPlan.dgn