TENNESSEE D.O.T.
DESIGN DIVISION
FILE NO.

TYPE	YEAR	PROJECT NO.	SHEET NO.
CONST.	2014	47005-4158-04	4D

DETOUR SIGNS SHALL BE LOCATED ON BOTH SIDES OF THE ROAD AT EACH LOCATION. ALL DISTANCES ARE MEASURED FROM THE GORE OF THE PAVEMENT MARKINGS.

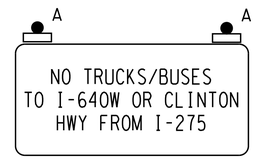

SPECIAL 1

(K)

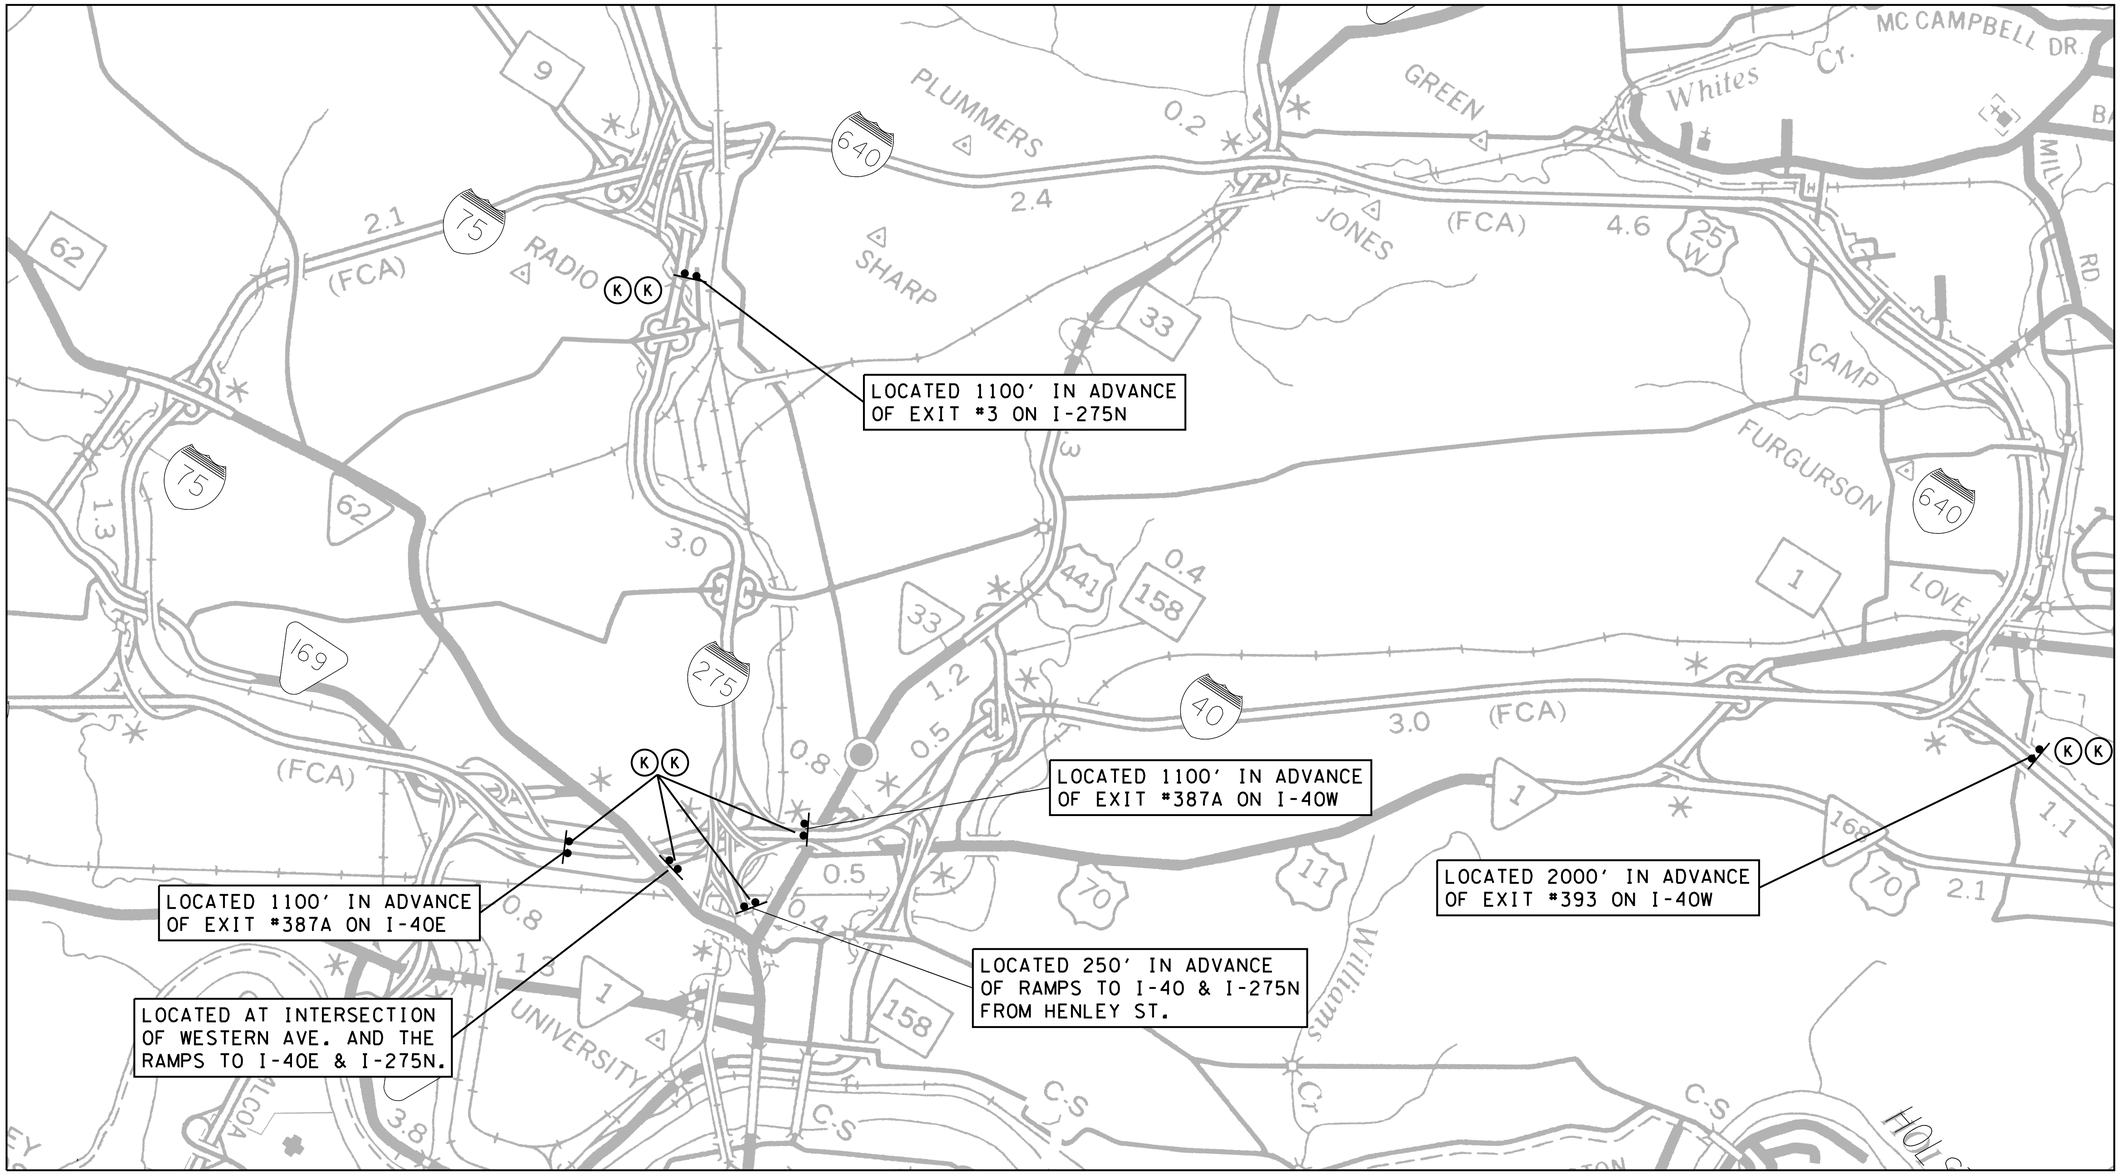

SEALED BY

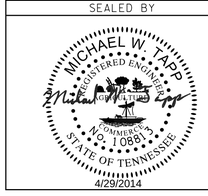

STATE OF TENNESSEE
DEPARTMENT OF TRANSPORTATION

TRAFFIC CONTROL PLAN

TRUCK/BUS DETOUR PLAN

SCALE: 1"=3200'

4/30/2014
F:\35\35034\3503412\Traffic\3503412_Detour.dgn