TENNESSEE D.O.T.	DESIGN DIVISION	FILE NO.

TYPE	YEAR	PROJECT NO.	SHEET NO.
CONST.	2014	47005-4158-04	4

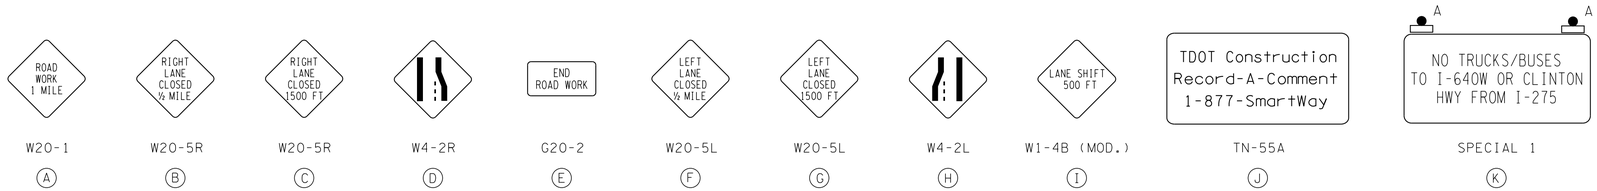

TRAFFIC CONTROL SIGN QUANTITIES

	DESCRIPTION	SIZE	I-275	RAMP TO S.R. 9	SIGNS (CONST.) 712-06, S.F.
G20-2	END ROAD WORK	36" X 18"		3	13.5
G20-2	END ROAD WORK	48" X 24"	4		32
W1-4B (MOD.)	LANE SHIFT 500 FT	48" X 48"		1	16
W4-2L	LANE ENDS (LEFT)	48" X 48"	4		64
W4-2R	LANE ENDS (RIGHT)	48" X 48"	4		64
W20-1	ROAD WORK 1 MILE	48" X 48"	4		64
W20-5L	LEFT LANE CLOSED 1/2 MILE	48" X 48"	4		64
W20-5L	LEFT LANE CLOSED 1500 FT	48" X 48"	4		64
W20-5R	RIGHT LANE CLOSED 1/2 MILE	48" X 48"	4		64
W20-5R	RIGHT LANE CLOSED 1500 FT	48" X 48"	4		64
* TN-55A	RECORD-A-COMMENT SIGN	96" X 48"	2		64
SPECIAL 1	DETOUR SIGN	96" X 48"	12		384
TOTAL					**957.5**

* 96" X 48" (BLUE BACKGROUND WITH WHITE COPY) 0.100" SHEET ALUMINUM

TRAFFIC CONTROL NOTES

1. THESE TRAFFIC CONTROL PLANS DO NOT RELIEVE THE CONTRACTOR OF THE RESPONSIBILITY OF INSTALLING TRAFFIC CONTROL DEVICES IN ACCORDANCE WITH THE CURRENT EDITION OF THE "MANUAL ON UNIFORM TRAFFIC CONTROL DEVICES."
2. CONSTRUCTION SIGNING SHOWN IN THIS PLANS IS TO SERVE AS A GUIDE ONLY. OTHER SIGNS MAY BE REQUIRED DURING VARIOUS PHASES OF CONSTRUCTION.
3. NO TRAFFIC SHALL BE DETOURED OR ROADWAY CLOSED, ABANDONED, OR REMOVED WITHOUT THE PRIOR APPROVAL OF THE ENGINEER.
4. ADVANCE WARNING SIGNS ARE TO BE PLACED PRIOR TO BEGINNING OF CONSTRUCTION AND REMAIN IN PLACE UNTIL THE COMPLETION OF THIS PROJECT.
5. SEE THE CURRENT EDITION OF THE "MANUAL ON UNIFORM TRAFFIC CONTROL DEVICES", THE TDOT SUPPLEMENT TO "STANDARD HIGHWAY SIGNS", AND THE CONSTRUCTION WORK ZONE AND TRAFFIC CONTROL GENERAL NOTES FOR TRAFFIC DETAILS NOT SHOWN.
6. CONTRACTOR IS TO COVER ALL CONFLICTING SIGNS DURING CONSTRUCTION. COVERINGS SHALL BE REMOVED AT COMPLETION OF CONSTRUCTION. COST ASSOCIATED WITH COVERING AND UNCOVERING SIGNS TO BE INCLUDED IN ITEM 712-06, SIGNS (CONSTRUCTION).
7. THE CONTRACTOR IS TO COORDINATE ALL LANE CLOSURES WITH THE TDOT REGIONAL OFFICE AND THE CITY ENGINEER.
8. TYPE C WARNING LIGHTS SHALL BE USED IN TAPER AREAS AND MOUNTED TO THE FLEXIBLE DRUMS.
9. FOR DETAILS NOT SHOWN, SEE STD. DWG. T-WZ-11.

TRAFFIC CONTROL LEGEND

SYMBOL	ITEM
	ARROW BOARD TYPE C
	ARROW BOARD TYPE C (SINGLE ARROW)
	FLEXIBLE DRUMS (CHANNELIZING)
	PORTABLE BARRIER RAIL (WITH BARRIER RAIL DELINEATORS)
RSSWL	REMOVABLE SINGLE SOLID WHITE LINE
RSSYL	REMOVABLE SINGLE SOLID YELLOW LINE
	SIGN (CONSTRUCTION)
	SIGN (EXISTING)
	TEMPORARY ATTENUATOR
A	WARNING LIGHT (TYPE A) (LOW-INTENSITY FLASHING)
	WORK ZONE

SEALED BY

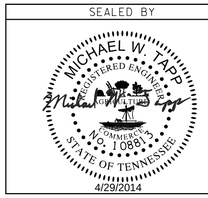

STATE OF TENNESSEE
DEPARTMENT OF TRANSPORTATION

TRAFFIC CONTROL NOTES & QUANTITIES

SCALE: N.T.S.

4/30/2014
F:\35\35034\35034I2\Traffic\35034I2_TCnotes.dgn