TENNESSEE D.O.T.
DESIGN DIVISION
FILE NO.

TYPE	YEAR	PROJECT NO.	SHEET NO.
CONST.	2014	47005-4158-04	4B

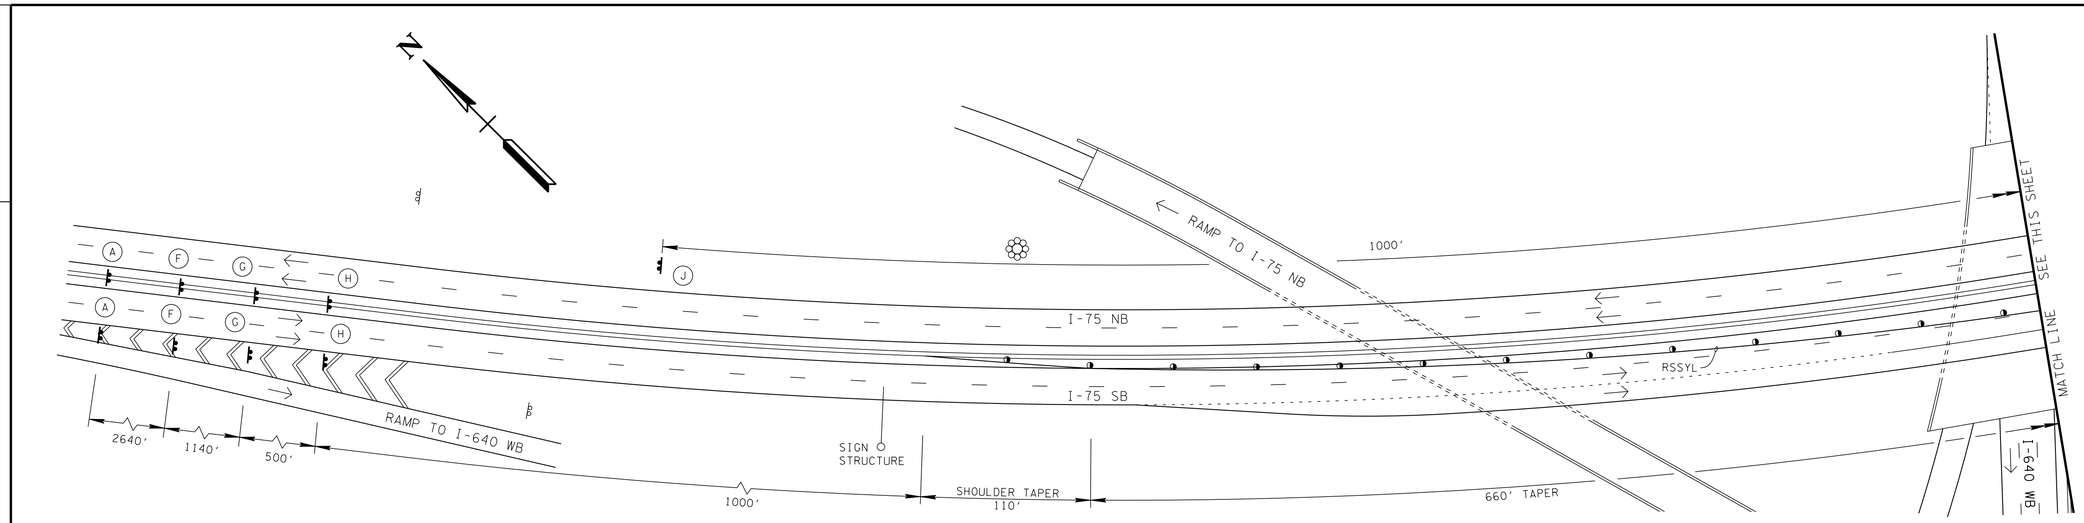

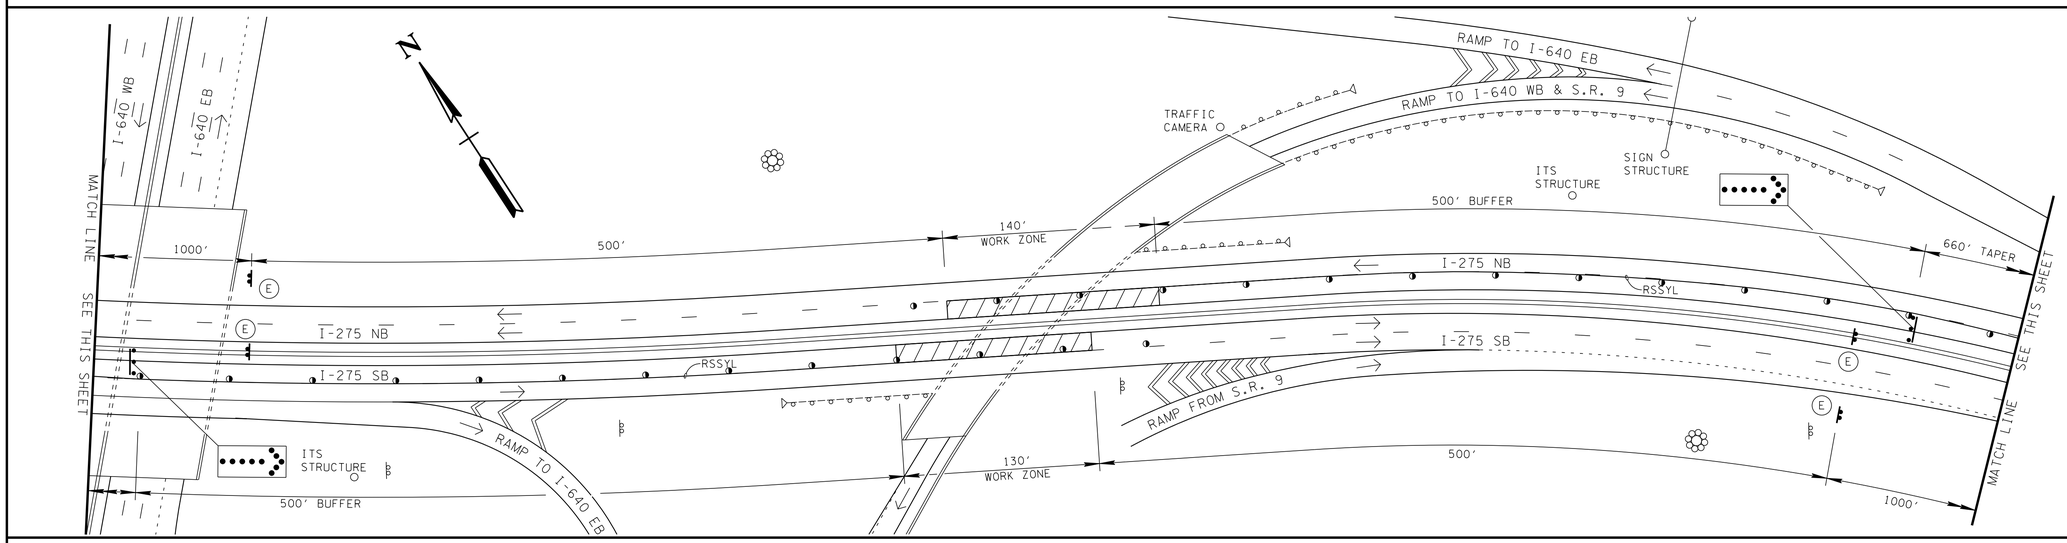

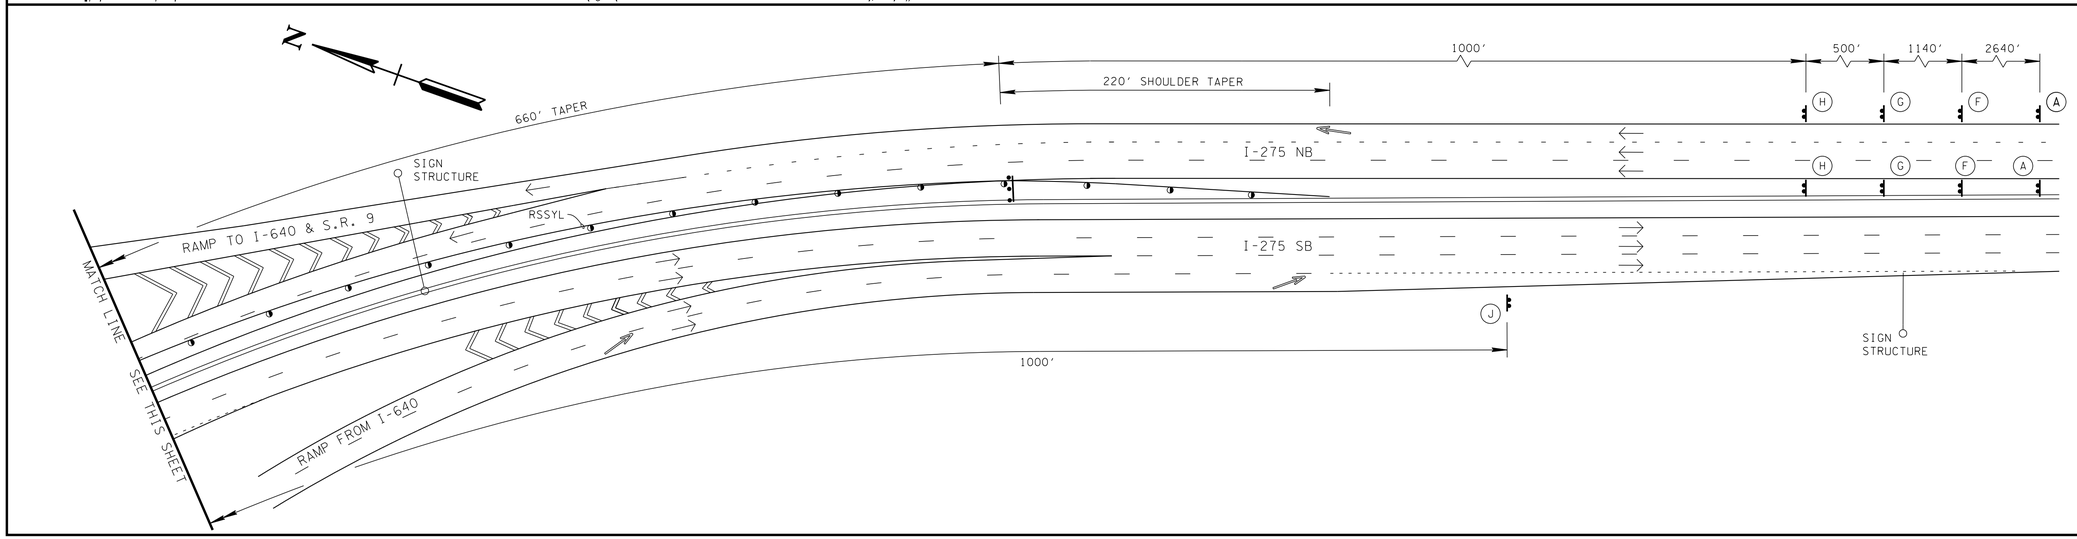

SEALED BY

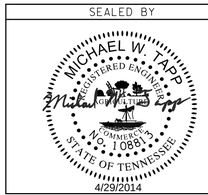

4/29/2014

STATE OF TENNESSEE
DEPARTMENT OF TRANSPORTATION

TRAFFIC CONTROL PLAN PHASE 2

INTERSTATE 75/275

SCALE: 1"= 50'

4/30/2014
F:\35\35034\350342\Traffic\350342_I-275-TC02.dgn