PROJECT NO.	YEAR	SHEET NO.
47005-4158-04	2014	

REVISIONS

NO.	DATE	BY	BRIEF DESCRIPTION

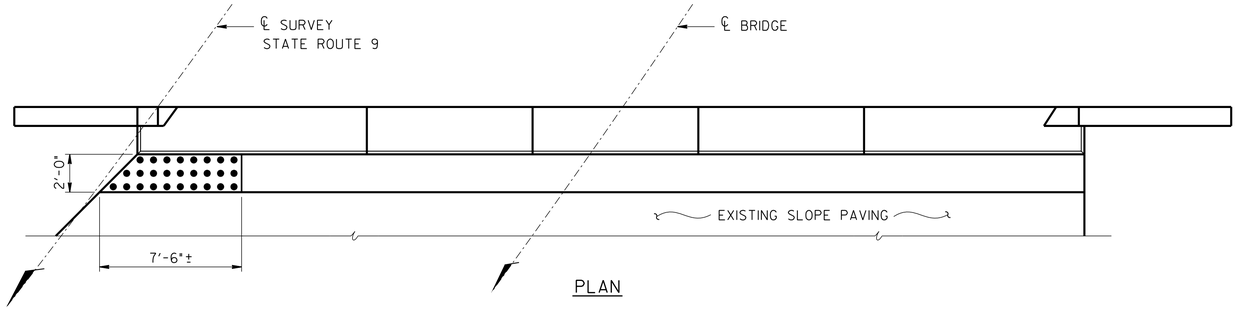

PLAN

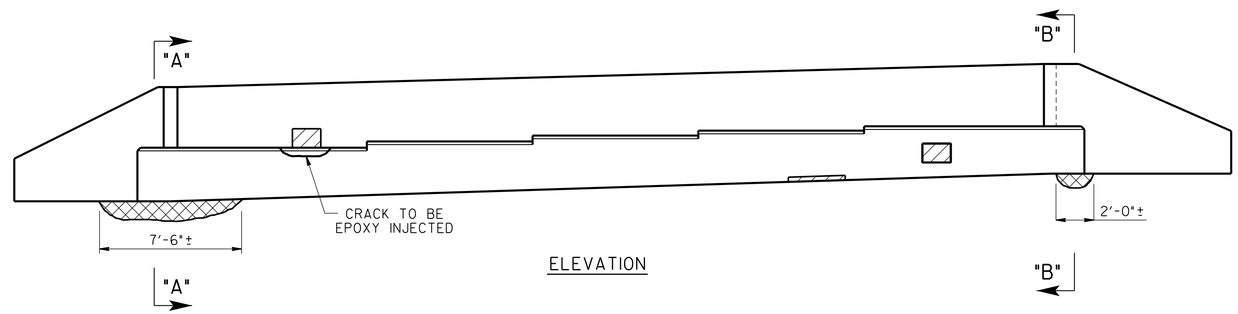

ELEVATION

ABUTMENT NO. 1

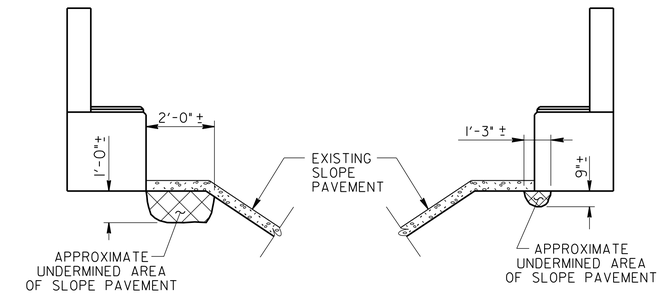

SECTION "A"-"A"

SECTION "B"-"B"

ESTIMATED QUANTITIES

LOCATION OF REPAIR	ITEM NO. 604-10.05 AND/OR 604-10.54 APPROX. REPAIR AREAS (S.F.)	ITEM NO. 604-10.29 CONCRETE SLOPE PAVING REPAIRS (S.Y.)	ITEM NO. 604-10.62 EPOXY INJECTION REPAIRS (L.F.)	ITEM NO. 204-08.01 BACKFILL MATERIAL (FLOWABLE FILL) (C.Y.)
ABUT. NO. 1	4	2	2	1
ABUT. NO. 2	19	-	-	-

DENOTES: APPROXIMATE AREA TO BE REPAIRED UNDER ITEM NO. 604-10.05 AND/OR 604-10.54. SEE REPAIR DETAILS ON DWG. NO. BR-116-92.

DENOTES: CRACK TO BE EPOXY INJECTED. QUANTITIES AND LOCATIONS GIVEN ARE APPROXIMATE. AND SHALL BE BID WITH THE CONTINGENCY THAT THEY MAY BE INCREASED, DECREASED, OR ELIMINATED BY THE ENGINEER. SEE EPOXY INJECTION NOTES ON DWG. NO. BR-116-92.

DENOTES: APPROXIMATE AREA OF UNDERMINING TO BE REPAIRED UNDER ITEM NO. 204-08.01, BACKFILL MATERIAL (FLOWABLE FILL).

DENOTES: APPROXIMATE AREA OF BROKEN SLOPE PAVEMENT TO BE REPAIRED UNDER ITEM NO. 604-10.29, CONCRETE SLOPE PAVING REPAIRS, (S.Y.)

NOTE: THE CONTRACTOR SHALL BE SOLELY RESPONSIBLE FOR THE STABILITY OF THE STRUCTURE DURING REPAIRS.

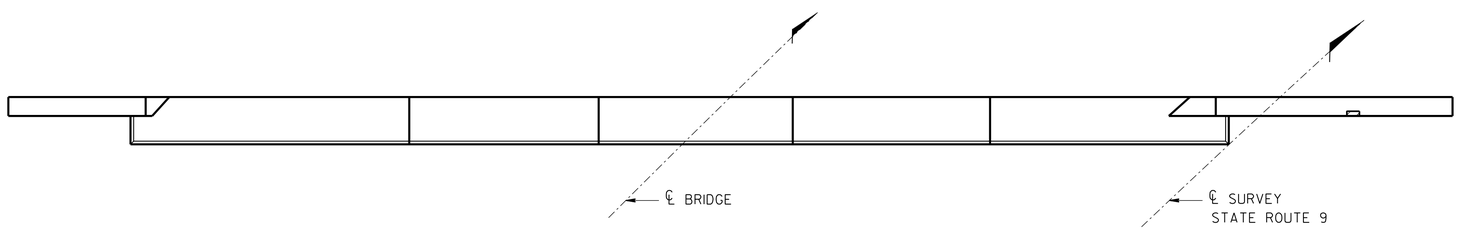

PLAN

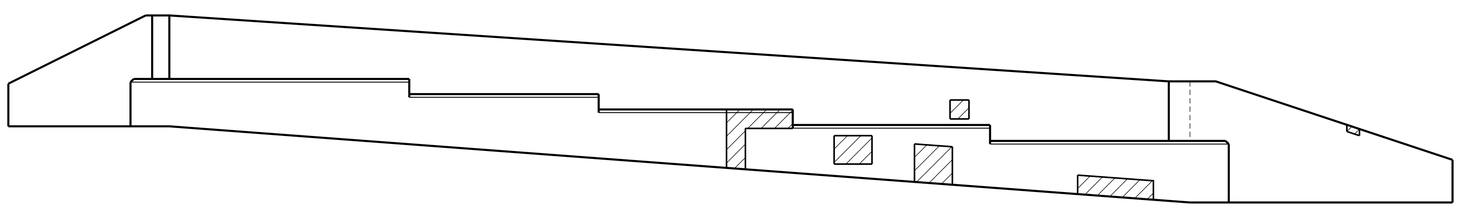

ELEVATION

ABUTMENT NO. 2

STATE OF TENNESSEE
DEPARTMENT OF TRANSPORTATION

ABUTMENT NOS. 1 AND 2 REPAIR DETAILS
STATE ROUTE 9 OVER
INTERSTATE 275
BRIDGE NO. 47-SR009-07.18
KNOX COUNTY
2014

DESIGNED BY M. JONES DATE 10/13
DRAWN BY M. JONES DATE 10/13
SUPERVISED BY L. BILBREY DATE 10/13
CHECKED BY J. ECKEL DATE 10/13

4/30/2014
F:\35\35034\35034\2\Bridge\35034\2_ABT001.dgn

BR-116-90