TENNESSEE D.O.T.
DESIGN DIVISION
FILE NO.

TYPE	YEAR	PROJECT NO.	SHEET NO.
CONST.	2014	47005-4158-04	4C

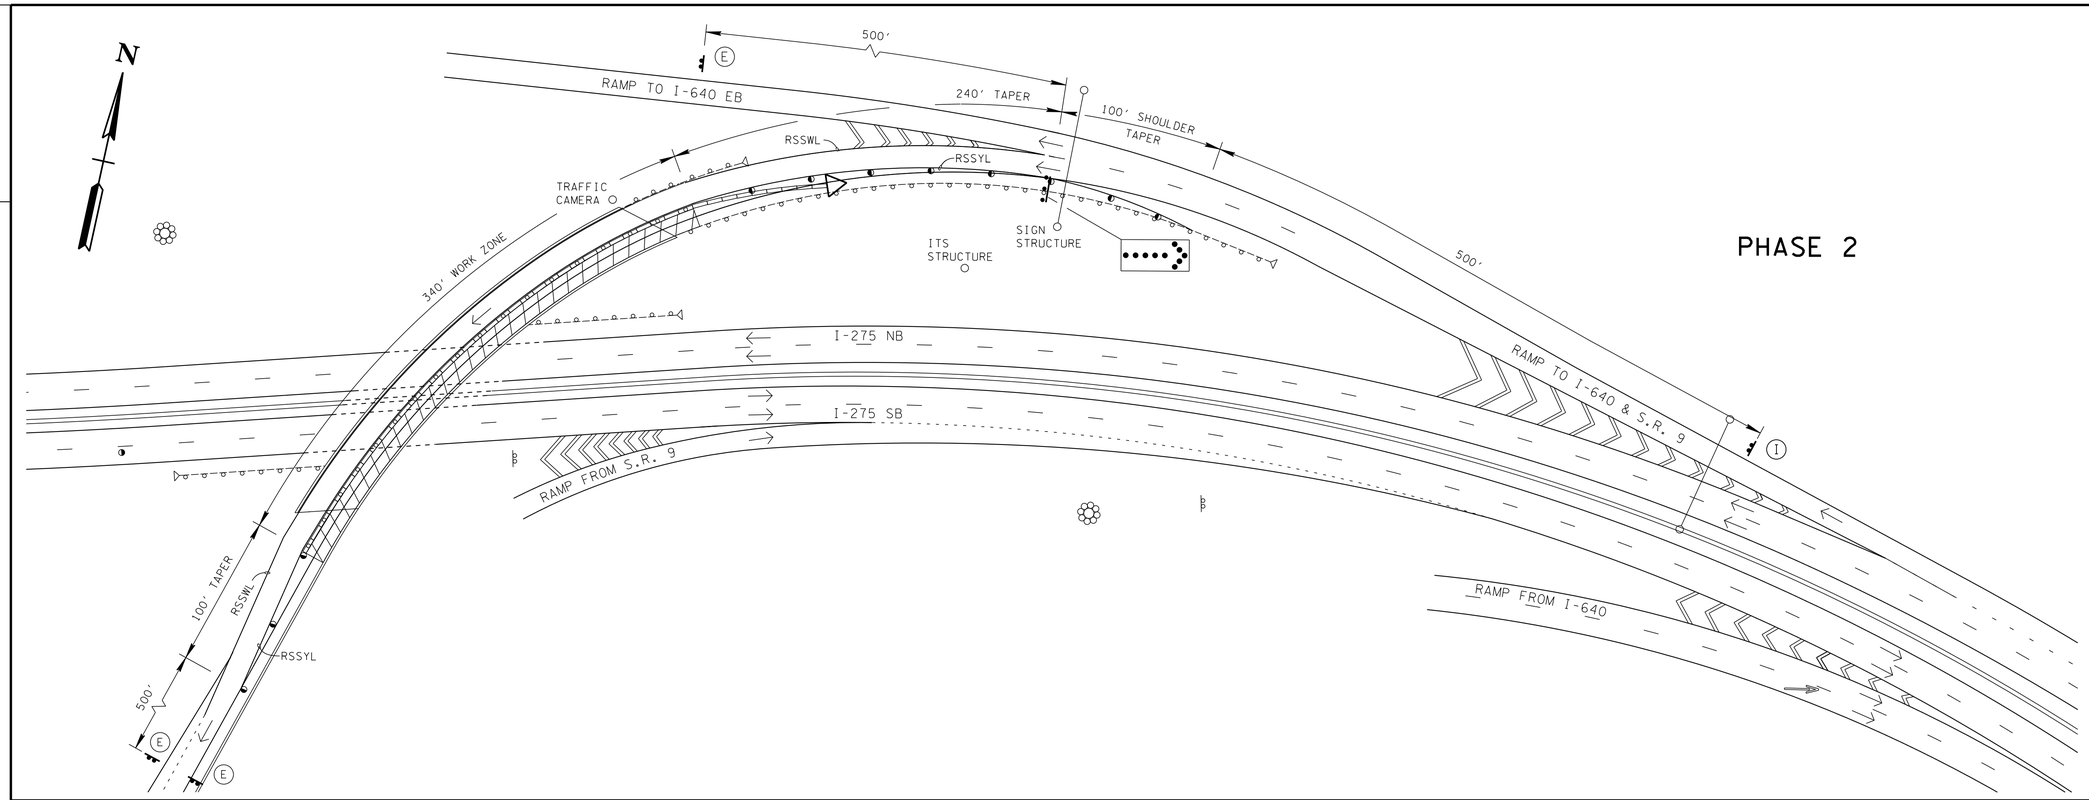

PHASE 2

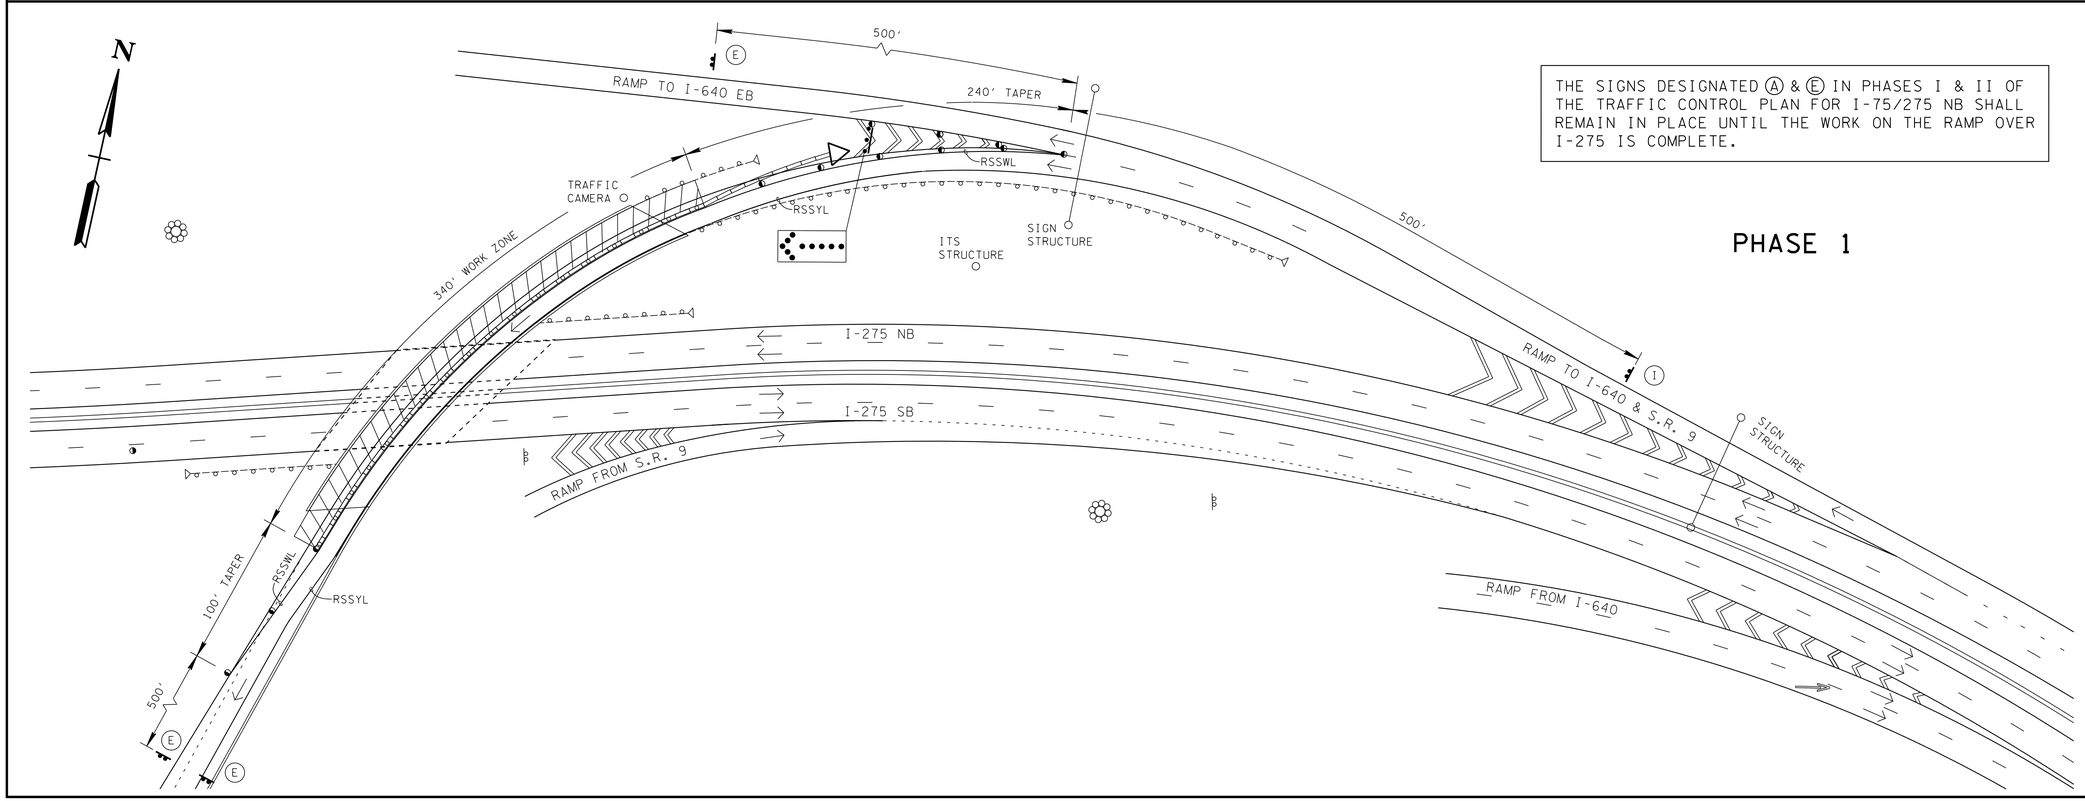

PHASE 1

THE SIGNS DESIGNATED Ⓐ & Ⓔ IN PHASES I & II OF THE TRAFFIC CONTROL PLAN FOR I-75/275 NB SHALL REMAIN IN PLACE UNTIL THE WORK ON THE RAMP OVER I-275 IS COMPLETE.

SEALED BY

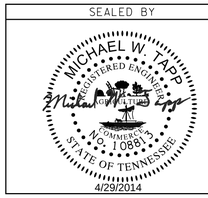

STATE OF TENNESSEE
DEPARTMENT OF TRANSPORTATION

TRAFFIC CONTROL PLAN

RAMP OVER INTERSTATE 275

SCALE: 1"= 50'

4/30/2014
F:\35\35034\3503412\Traffic\3503412_Ramp_TC01.dgn