TENNESSEE D.O.T.
DESIGN DIVISION
FILE NO.

TYPE	YEAR	PROJECT NO.	SHEET NO.
CONST.	2014	47005-4158-04	4A

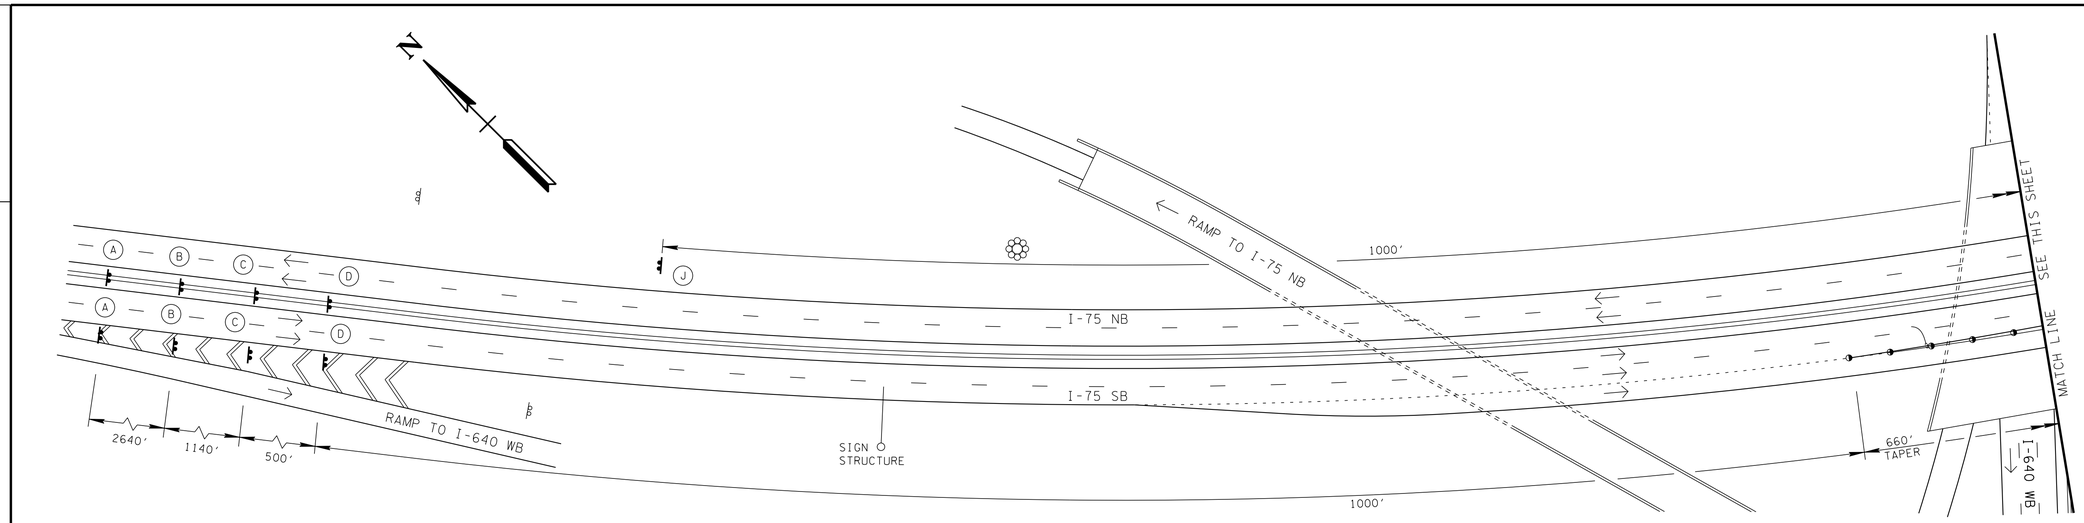

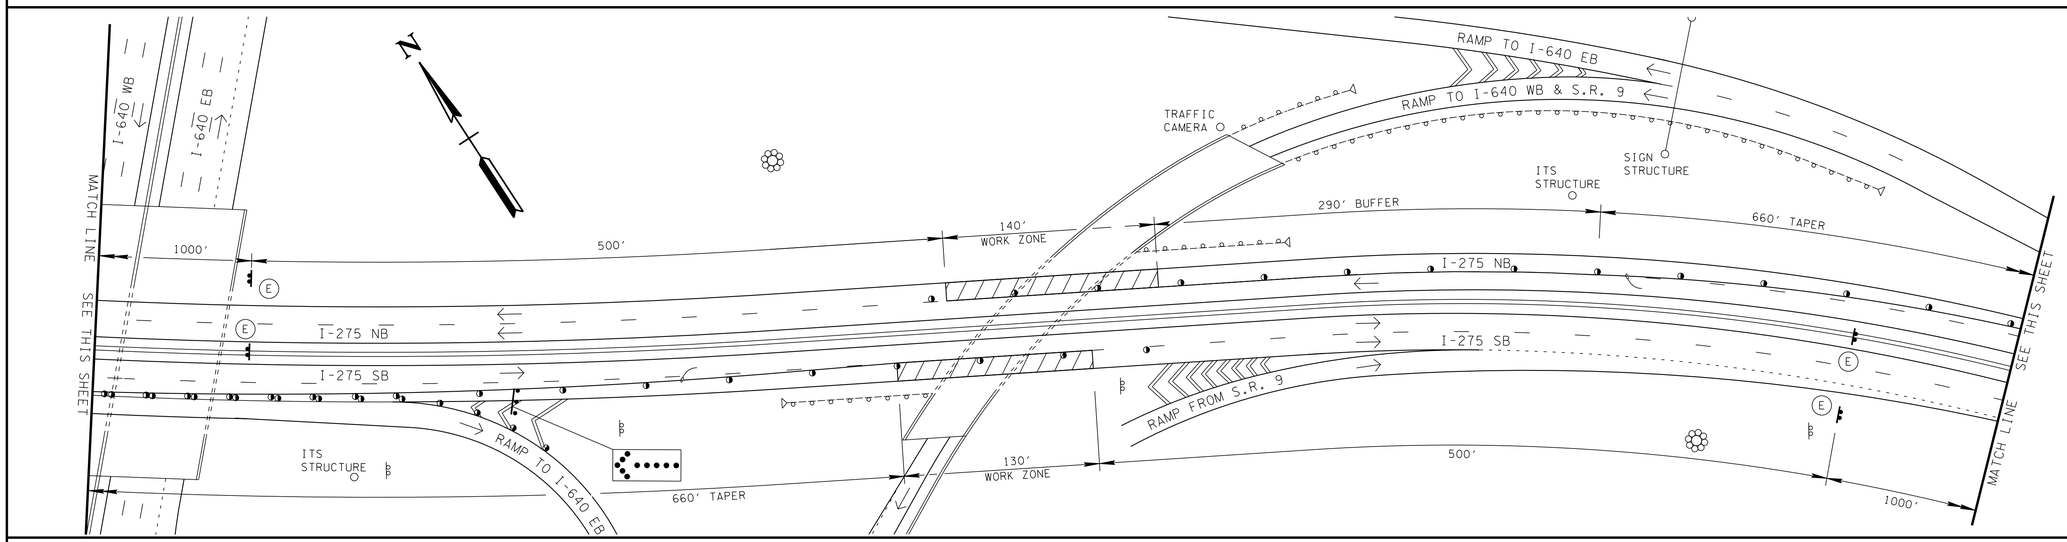

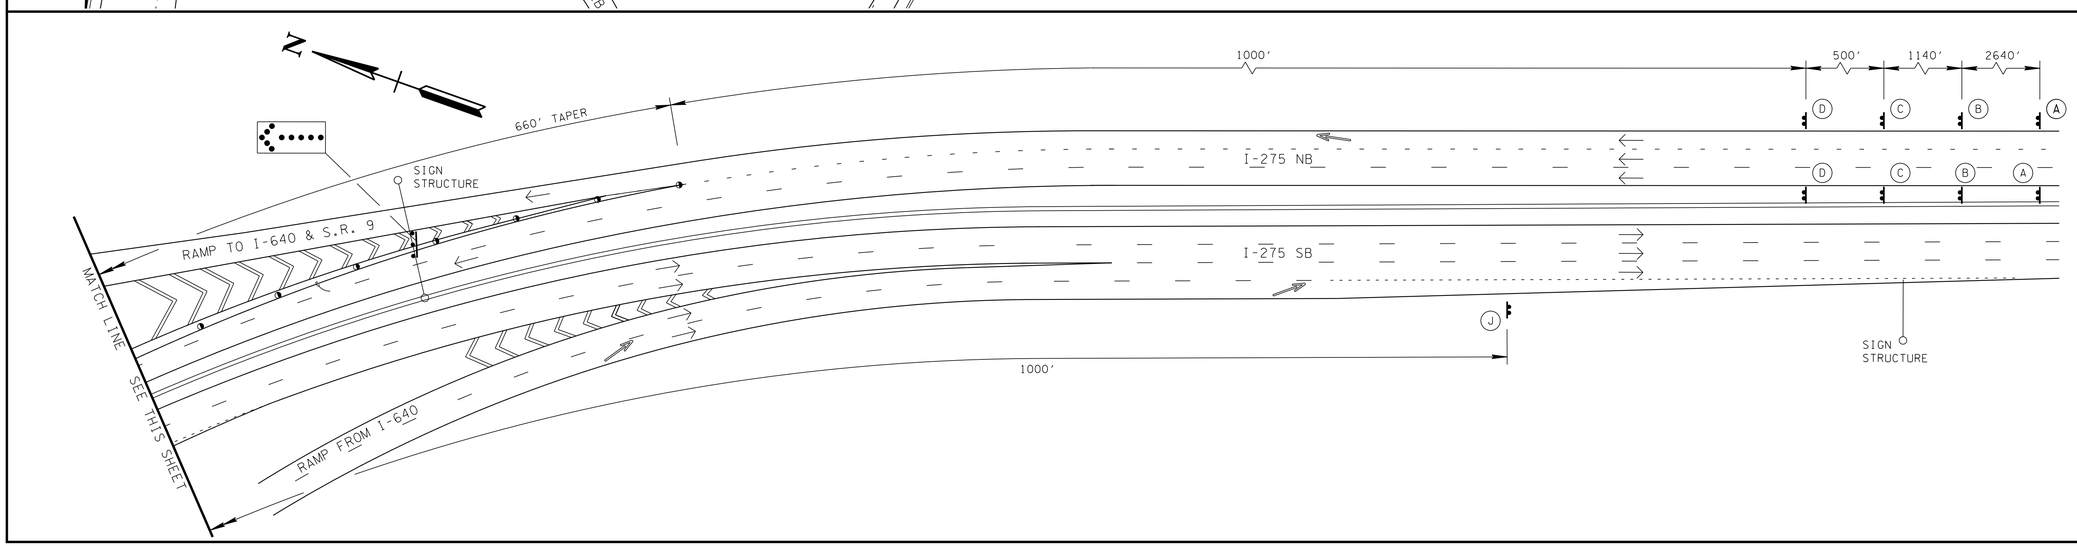

SEALED BY

STATE OF TENNESSEE
DEPARTMENT OF TRANSPORTATION

TRAFFIC CONTROL PLAN PHASE 1

INTERSTATE 75/275

SCALE: 1"= 50'

4/30/2014
F:\35\35034\350342\Traffic\3503412_I-275-TC01.dgn