TENNESSEE D.O.T.
DESIGN DIVISION
FILE NO.

TYPE	YEAR	PROJECT NO.	SHEET NO.
CONST.	2014	73100-4117-04	3B

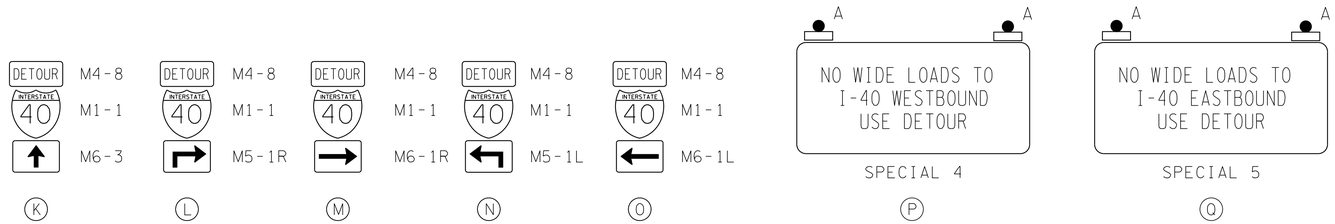

CHANGEABLE MESSAGE SIGNS TO BE PLACED AT EXITS 338 & 347
AND AT 1/2 MILE AND 1 MILE IN ADVANCE OF EXITS 338 & 347.

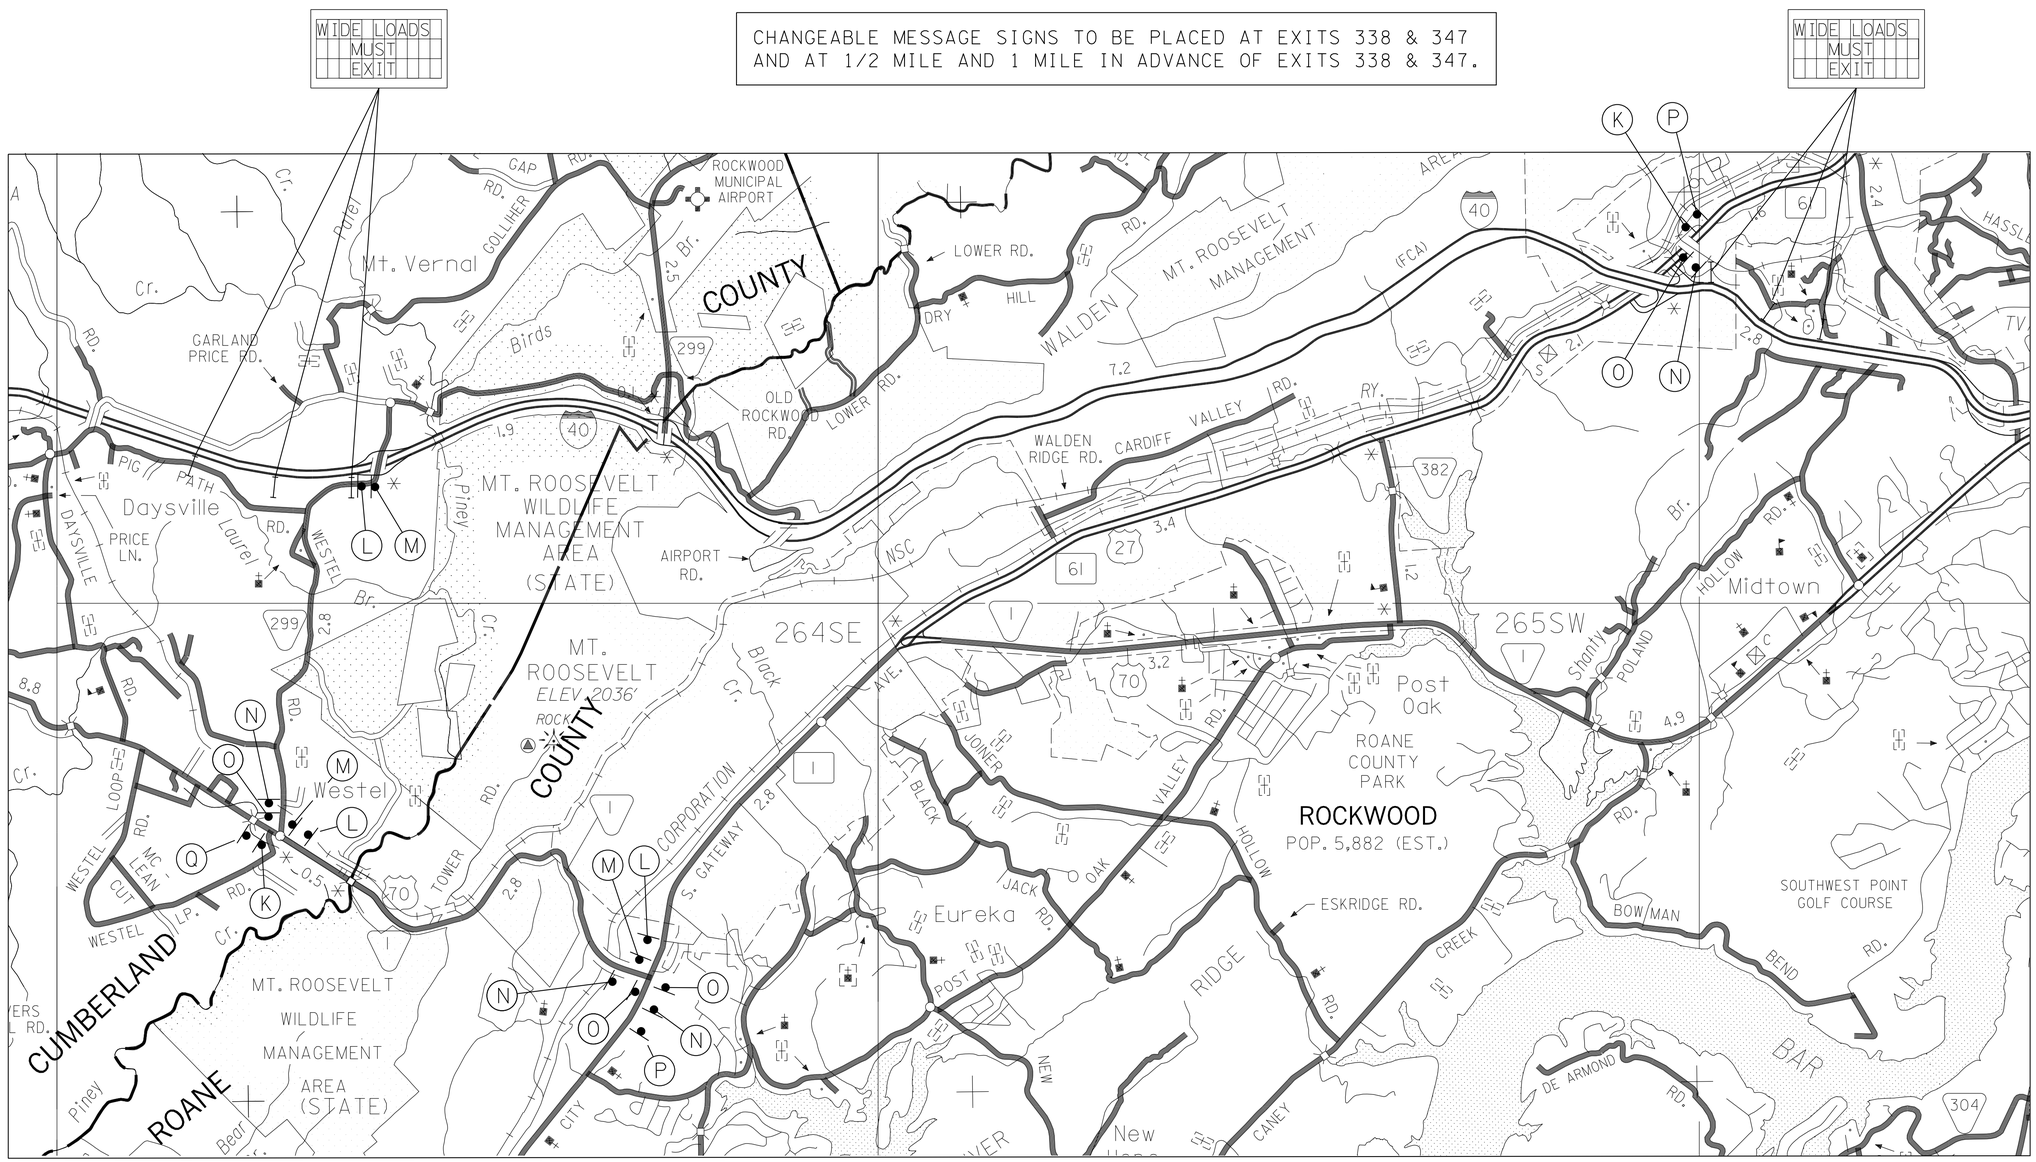

SEALED BY

STATE OF TENNESSEE
DEPARTMENT OF TRANSPORTATION

TRAFFIC CONTROL PLAN

WIDE LOAD DETOUR PLAN

SCALE: 1"=2500'

4/30/2014
F:\35\35034\35034ll\Traffic\35034ll_Detour.dgn