FED ROAD DIST NO	STATE	FED AID PROJ NO	FISCAL YEAR	SHEET NO	TOTAL SHEETS
3	TENN		19		

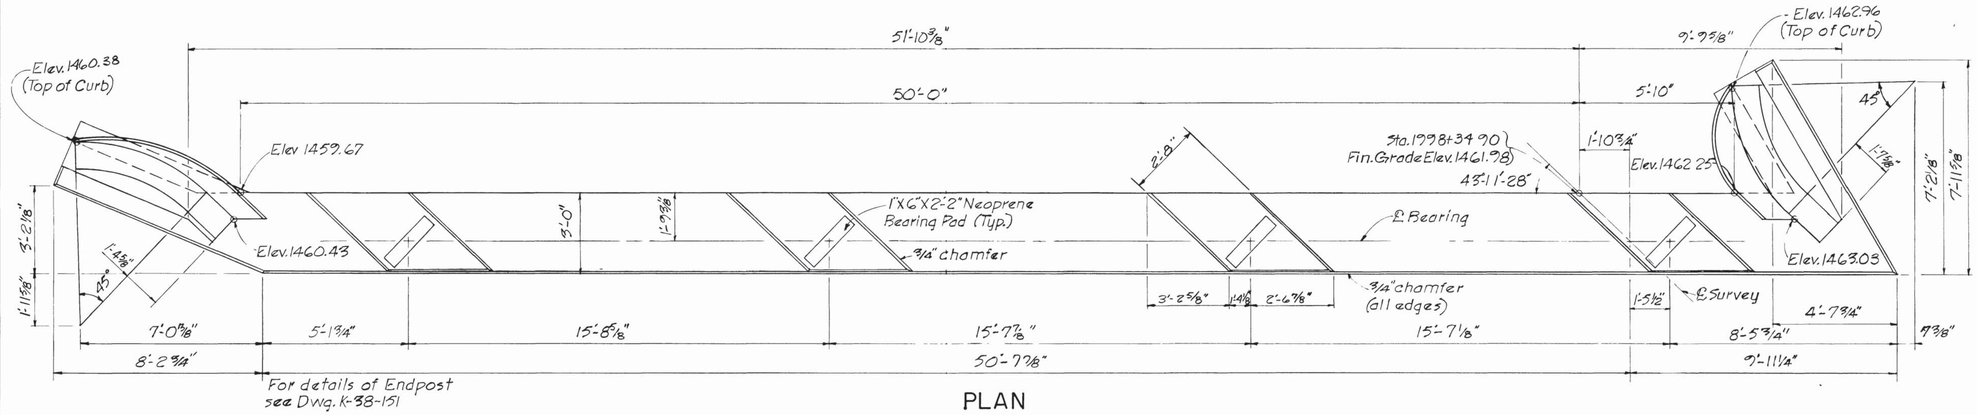

PLAN

Note: Curbs shall conform to roadway grade

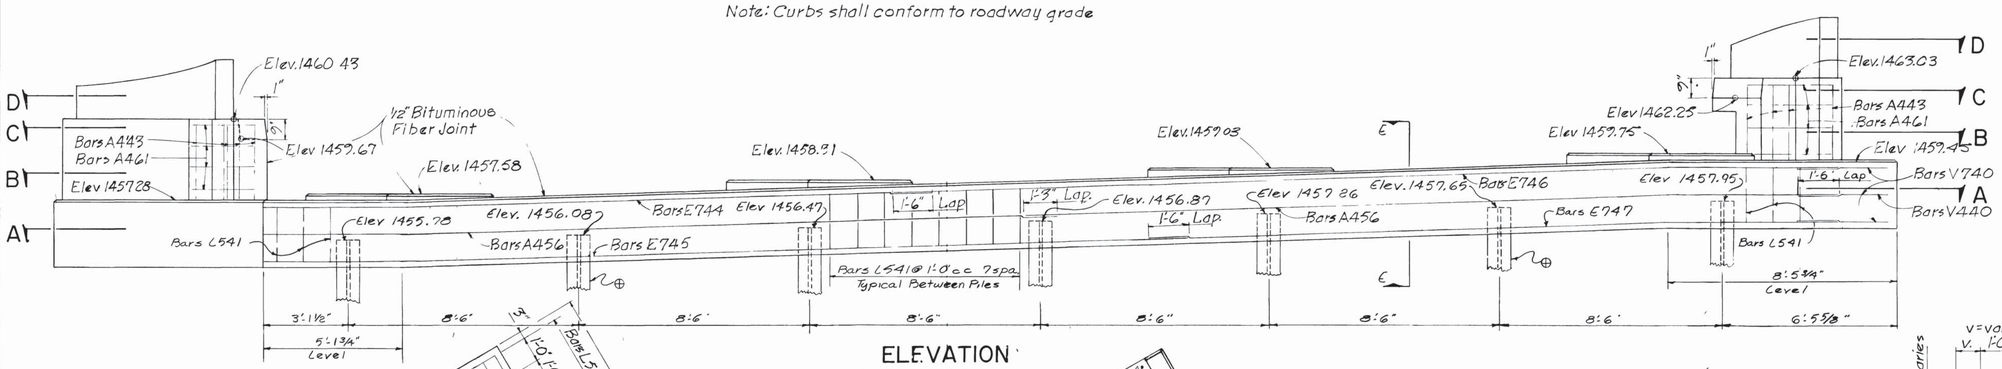

ELEVATION

Looking forward on survey

⊕ Batter these piles forward 2:12

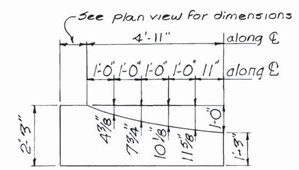

WINGPOST DEVELOPED

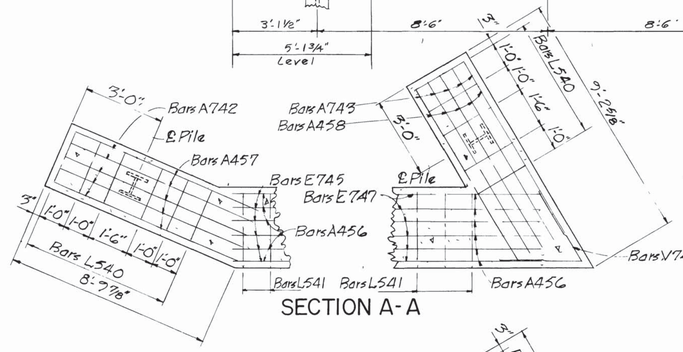

SECTION A-A

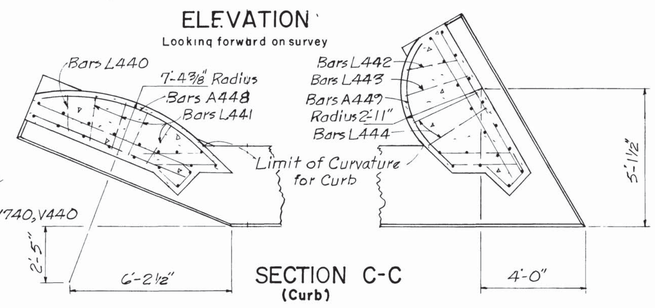

SECTION C-C
(Curb)

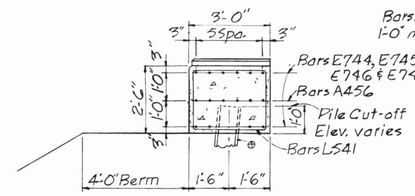

SECTION E-E

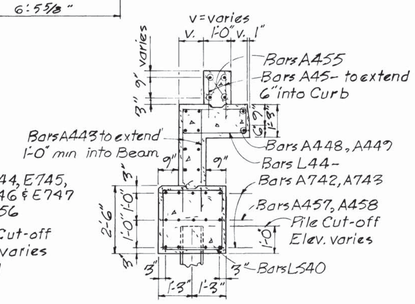

SECTION F-F

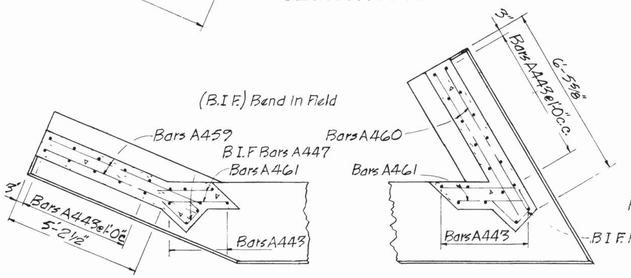

SECTION B-B
(Wingwall)

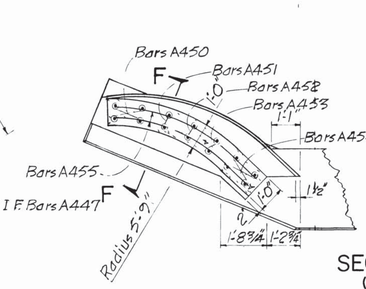

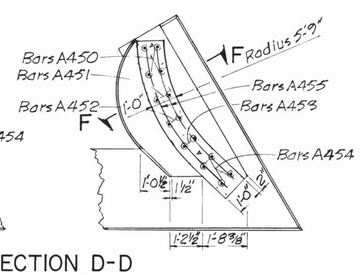

SECTION D-D
(Wingpost)

*ESTIMATED QUANTITIES

Item	Concrete Class "A" Cu. Yards	Reinf Steel Pounds
Abut. No 2	23.5	2,883

* includes wingpost

STATE OF TENNESSEE
DEPARTMENT OF HIGHWAYS
NASHVILLE

ABUTMENT NO. 2.
W.B. INTERSTATE 40 OVER F.A.S. 2590 (RELOC.)
STATION 1996+43.90
ROANE COUNTY
1966

CORRECT Fred Gore BRIDGE ENGINEER
APPROVED T. R. Douglas STATE HIGHWAY ENGINEER

DESIGNED BY Jim C Tippens DATE 9/65
DRAWN BY T. E. Peters DATE 9/65
TRACED BY DATE
CHECKED BY DATE 11/65

K-58-10

MICROFILMED