FED ROAD DIST NO	STATE	FED AID PROJ NO	FISCAL YEAR	SHEET NO	TOTAL SHEETS
3	TENN		19		

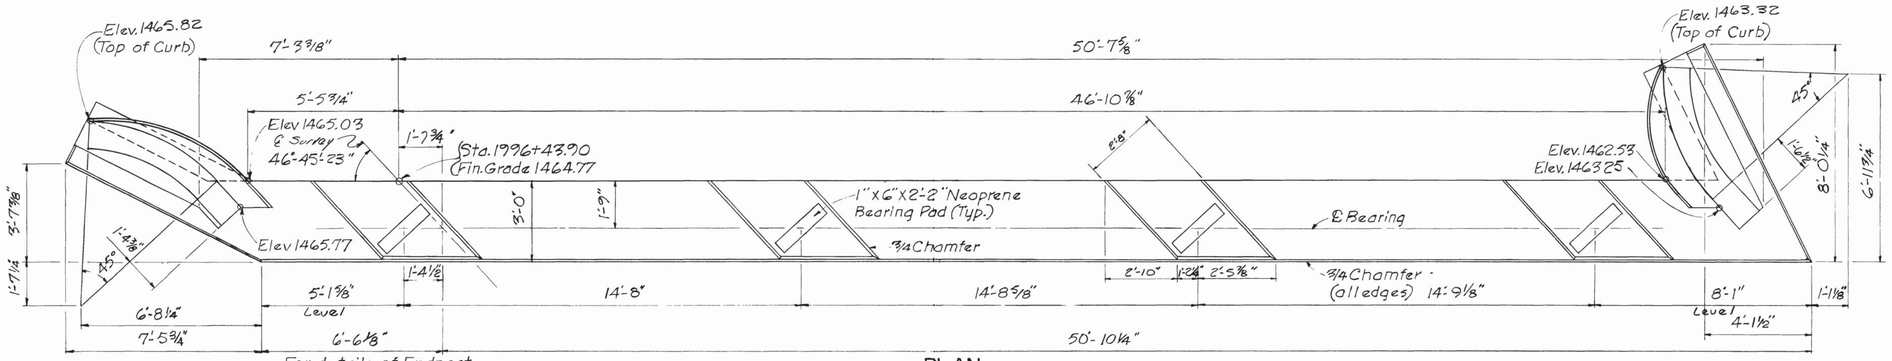

For details of Endpost see Dwg. K-38-151

PLAN

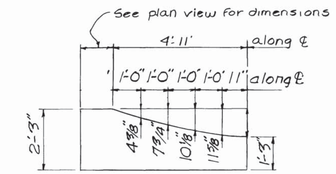

WINGPOST DEVELOPED

Note: Curbs shall conform to roadway grade

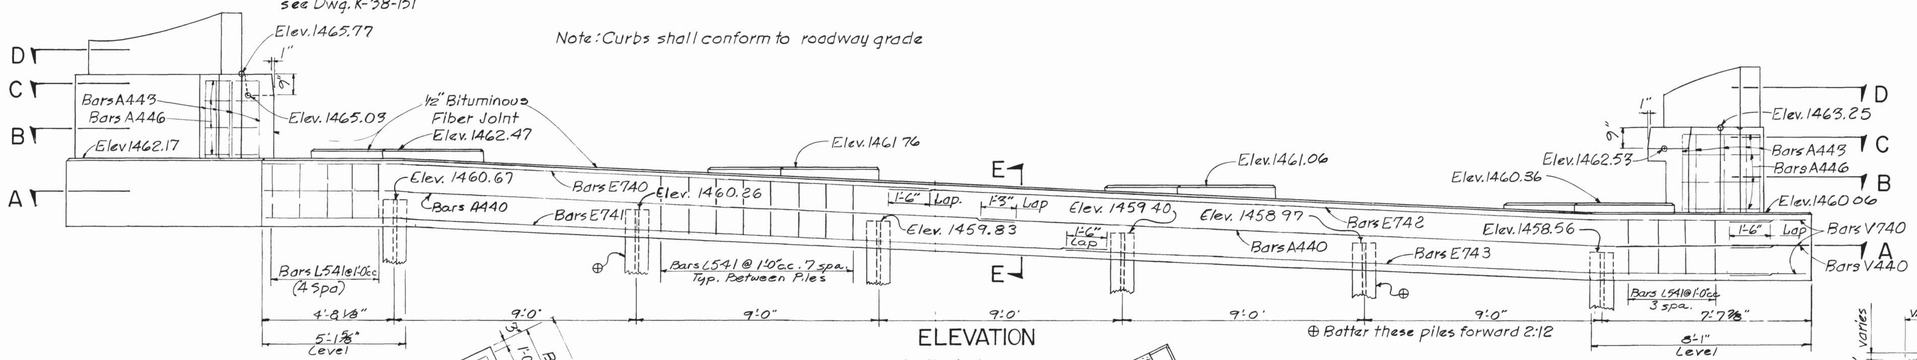

ELEVATION

Looking back on survey.

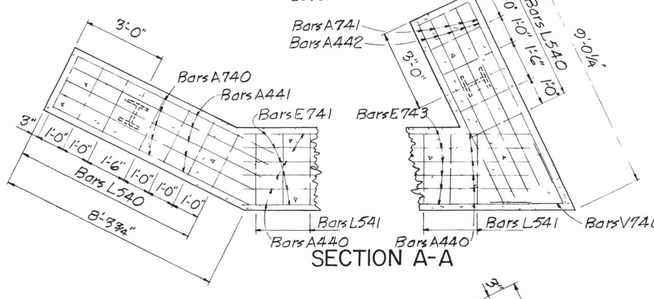

SECTION A-A

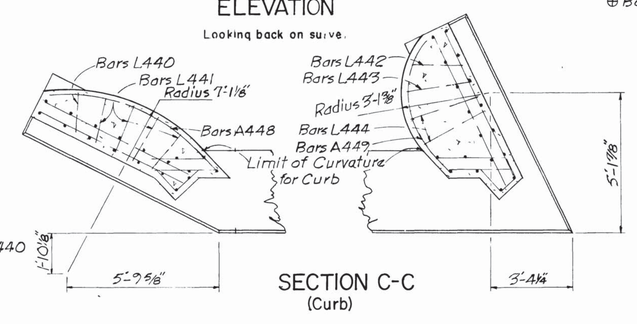

SECTION C-C
(Curb)

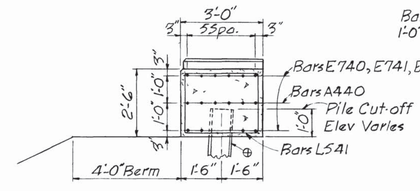

SECTION E-E

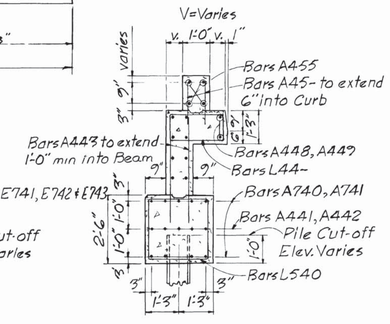

SECTION F-F

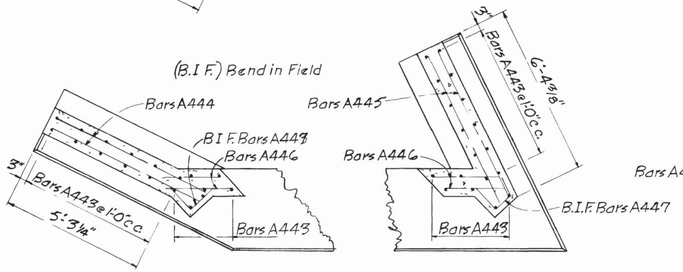

SECTION B-B
(Wingwall)

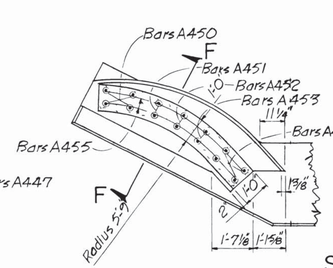

SECTION D-D
(Wingpost)

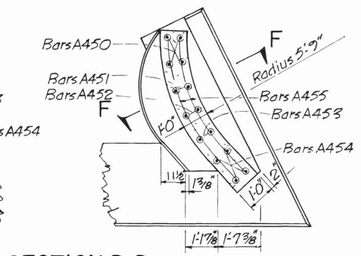

*ESTIMATED QUANTITIES

Item	Concrete Class "A" Cu. Yards	Reinf. Steel Pounds
Abut. No 1	22.4	2,746

*includes wingpost

STATE OF TENNESSEE
DEPARTMENT OF HIGHWAYS
NASHVILLE

ABUTMENT NO 1.
W.B. INTERSTATE 40 OVER F.A.S. 2590 (RELOC.)
STATION 1996+43.90
ROANE COUNTY
1966

CORRECT Fred Grove BRIDGE ENGINEER
APPROVED M. Dunlap STATE HIGHWAY ENGINEER

DESIGNED BY Jim C Tippens DATE 9/65
DRAWN BY Tommy E Peters DATE 9/65
TRACED BY DATE
CHECKED BY DATE 11/65

K-58-9

MICROFILMED
Abt. No. 1
W. B.