TENNESSEE D.O.T.
DESIGN DIVISION
FILE NO.

TYPE	YEAR	PROJECT NO.	SHEET NO.
CONST.	2014	73100-4117-04	3A

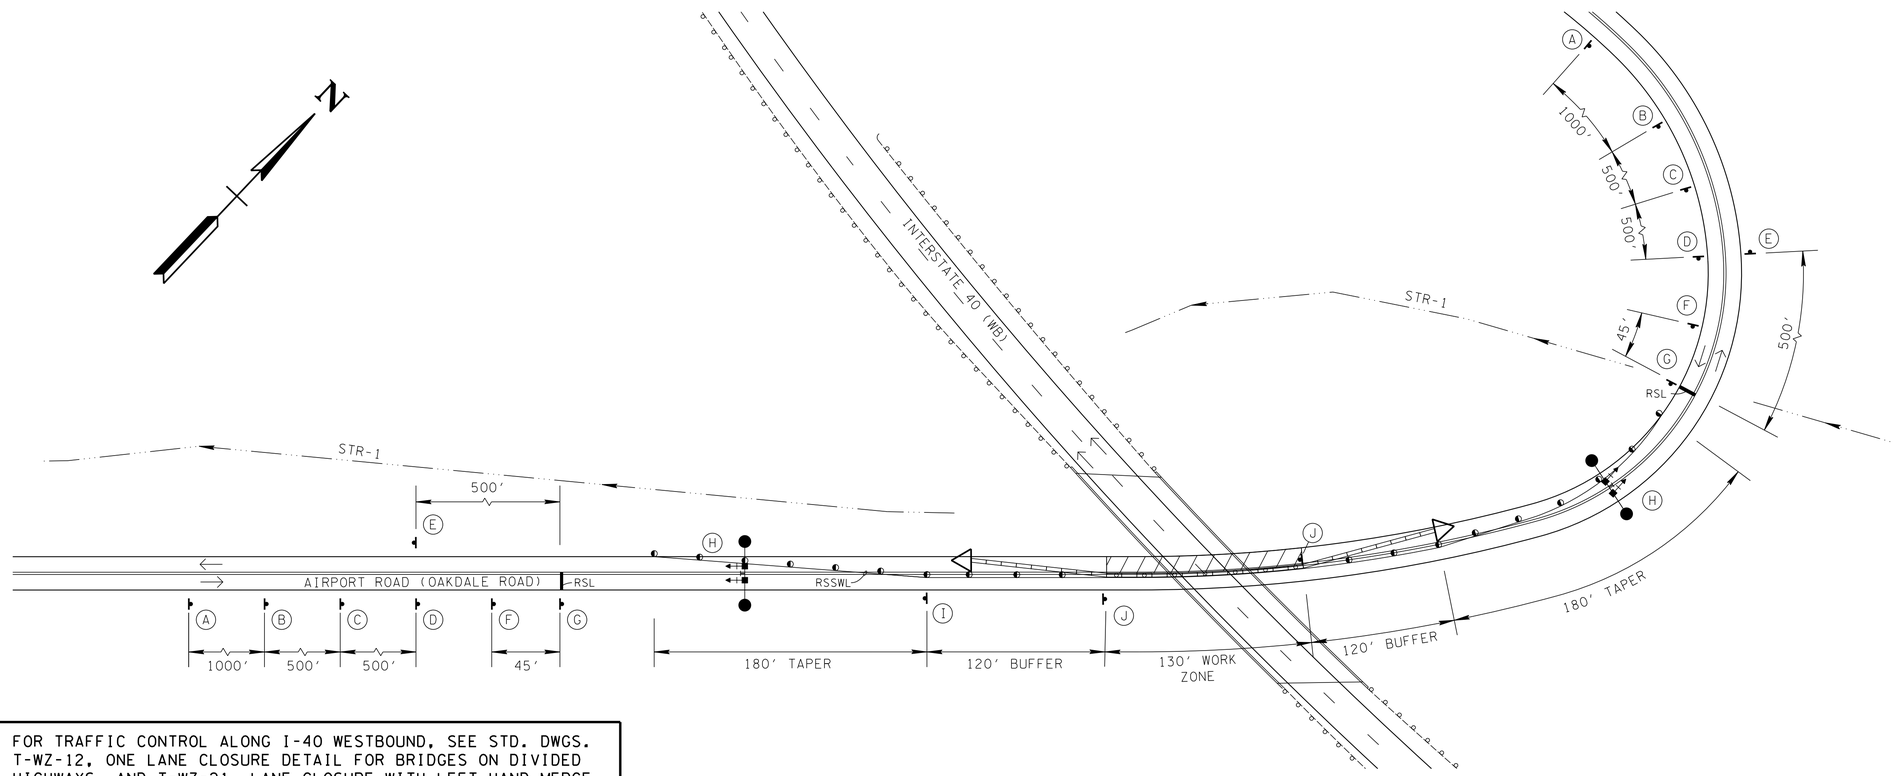

PHASE 1

FOR TRAFFIC CONTROL ALONG I-40 WESTBOUND, SEE STD. DWGS. T-WZ-12, ONE LANE CLOSURE DETAIL FOR BRIDGES ON DIVIDED HIGHWAYS, AND T-WZ-21, LANE CLOSURE WITH LEFT HAND MERGE AND LANE SHIFT. SINCE THIS BRIDGE IS MORE THAN A MILE FROM THE NEAREST INTERCHANGE, NO MODIFICATIONS TO THE STANDARD DRAWINGS ARE NECESSARY.

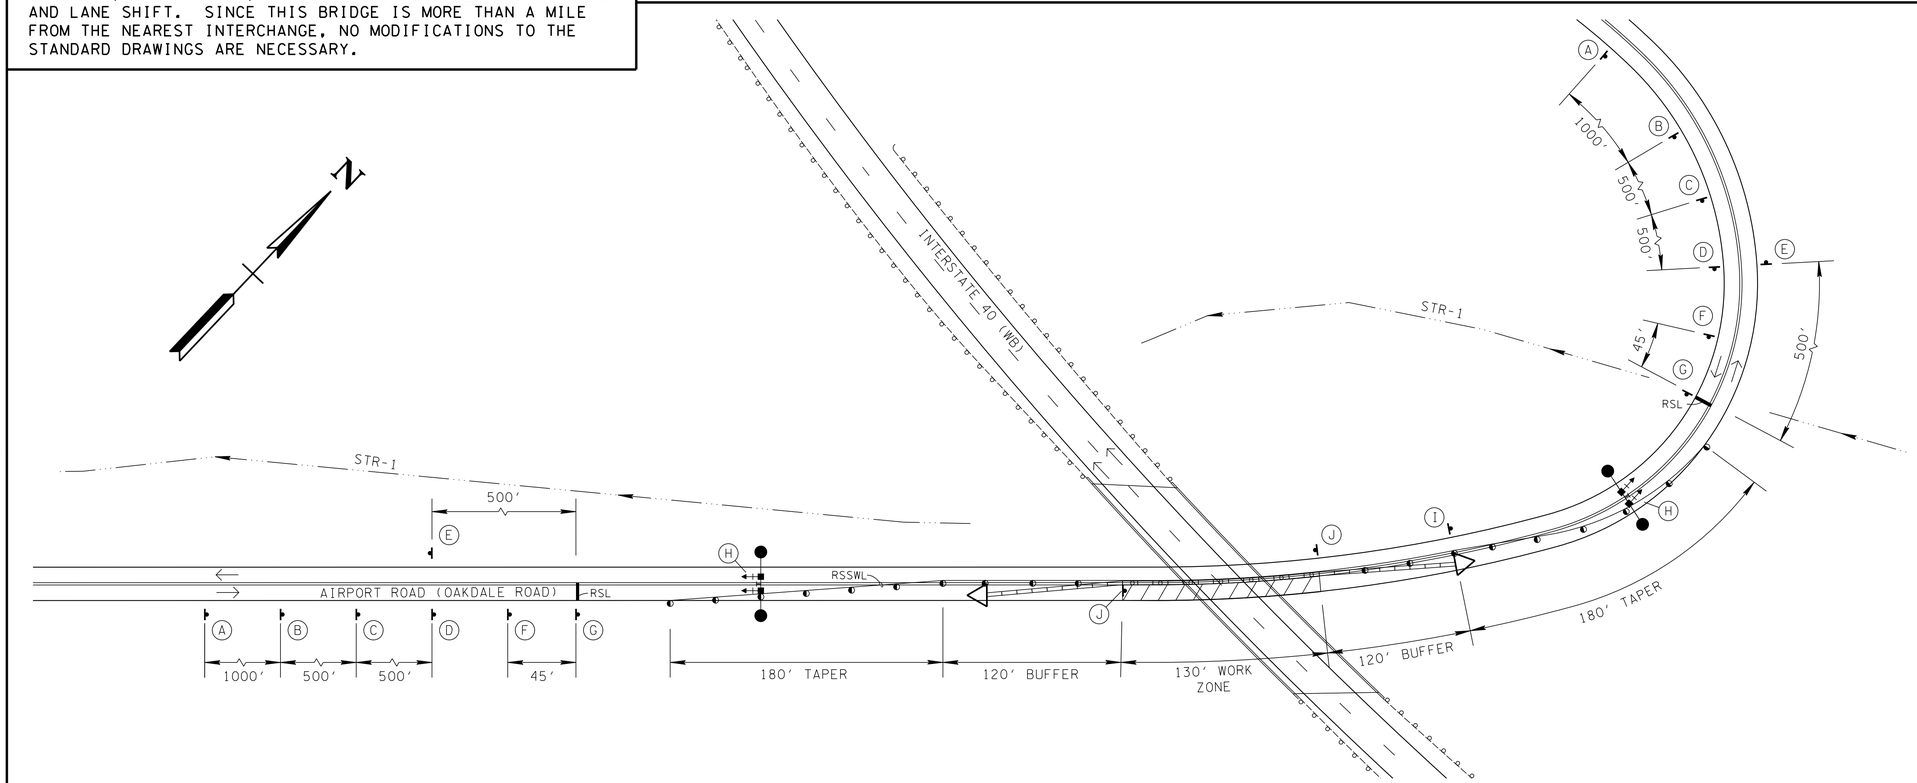

PHASE 2

SEALED BY

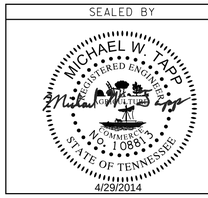

STATE OF TENNESSEE
DEPARTMENT OF TRANSPORTATION

TRAFFIC CONTROL PLAN

I-40 WESTBOUND OVER
AIRPORT ROAD (OAKDALE RD)

SCALE: 1"= 50'

4/30/2014
F:\35\35034\35034ILTraffic\35034IL_Airport Rd_TC01.dgn