TYPE	YEAR	PROJECT NO.	SHEET NO.
CONST.	2014	11003-3134-94	6H
CONST.	2014	BR-I-40-3(155)	6H

TENNESSEE D.O.T.
DESIGN DIVISION
FILE NO.

(2) 04-26-13 JRG ADDED SHEET TO SET OF PLANS

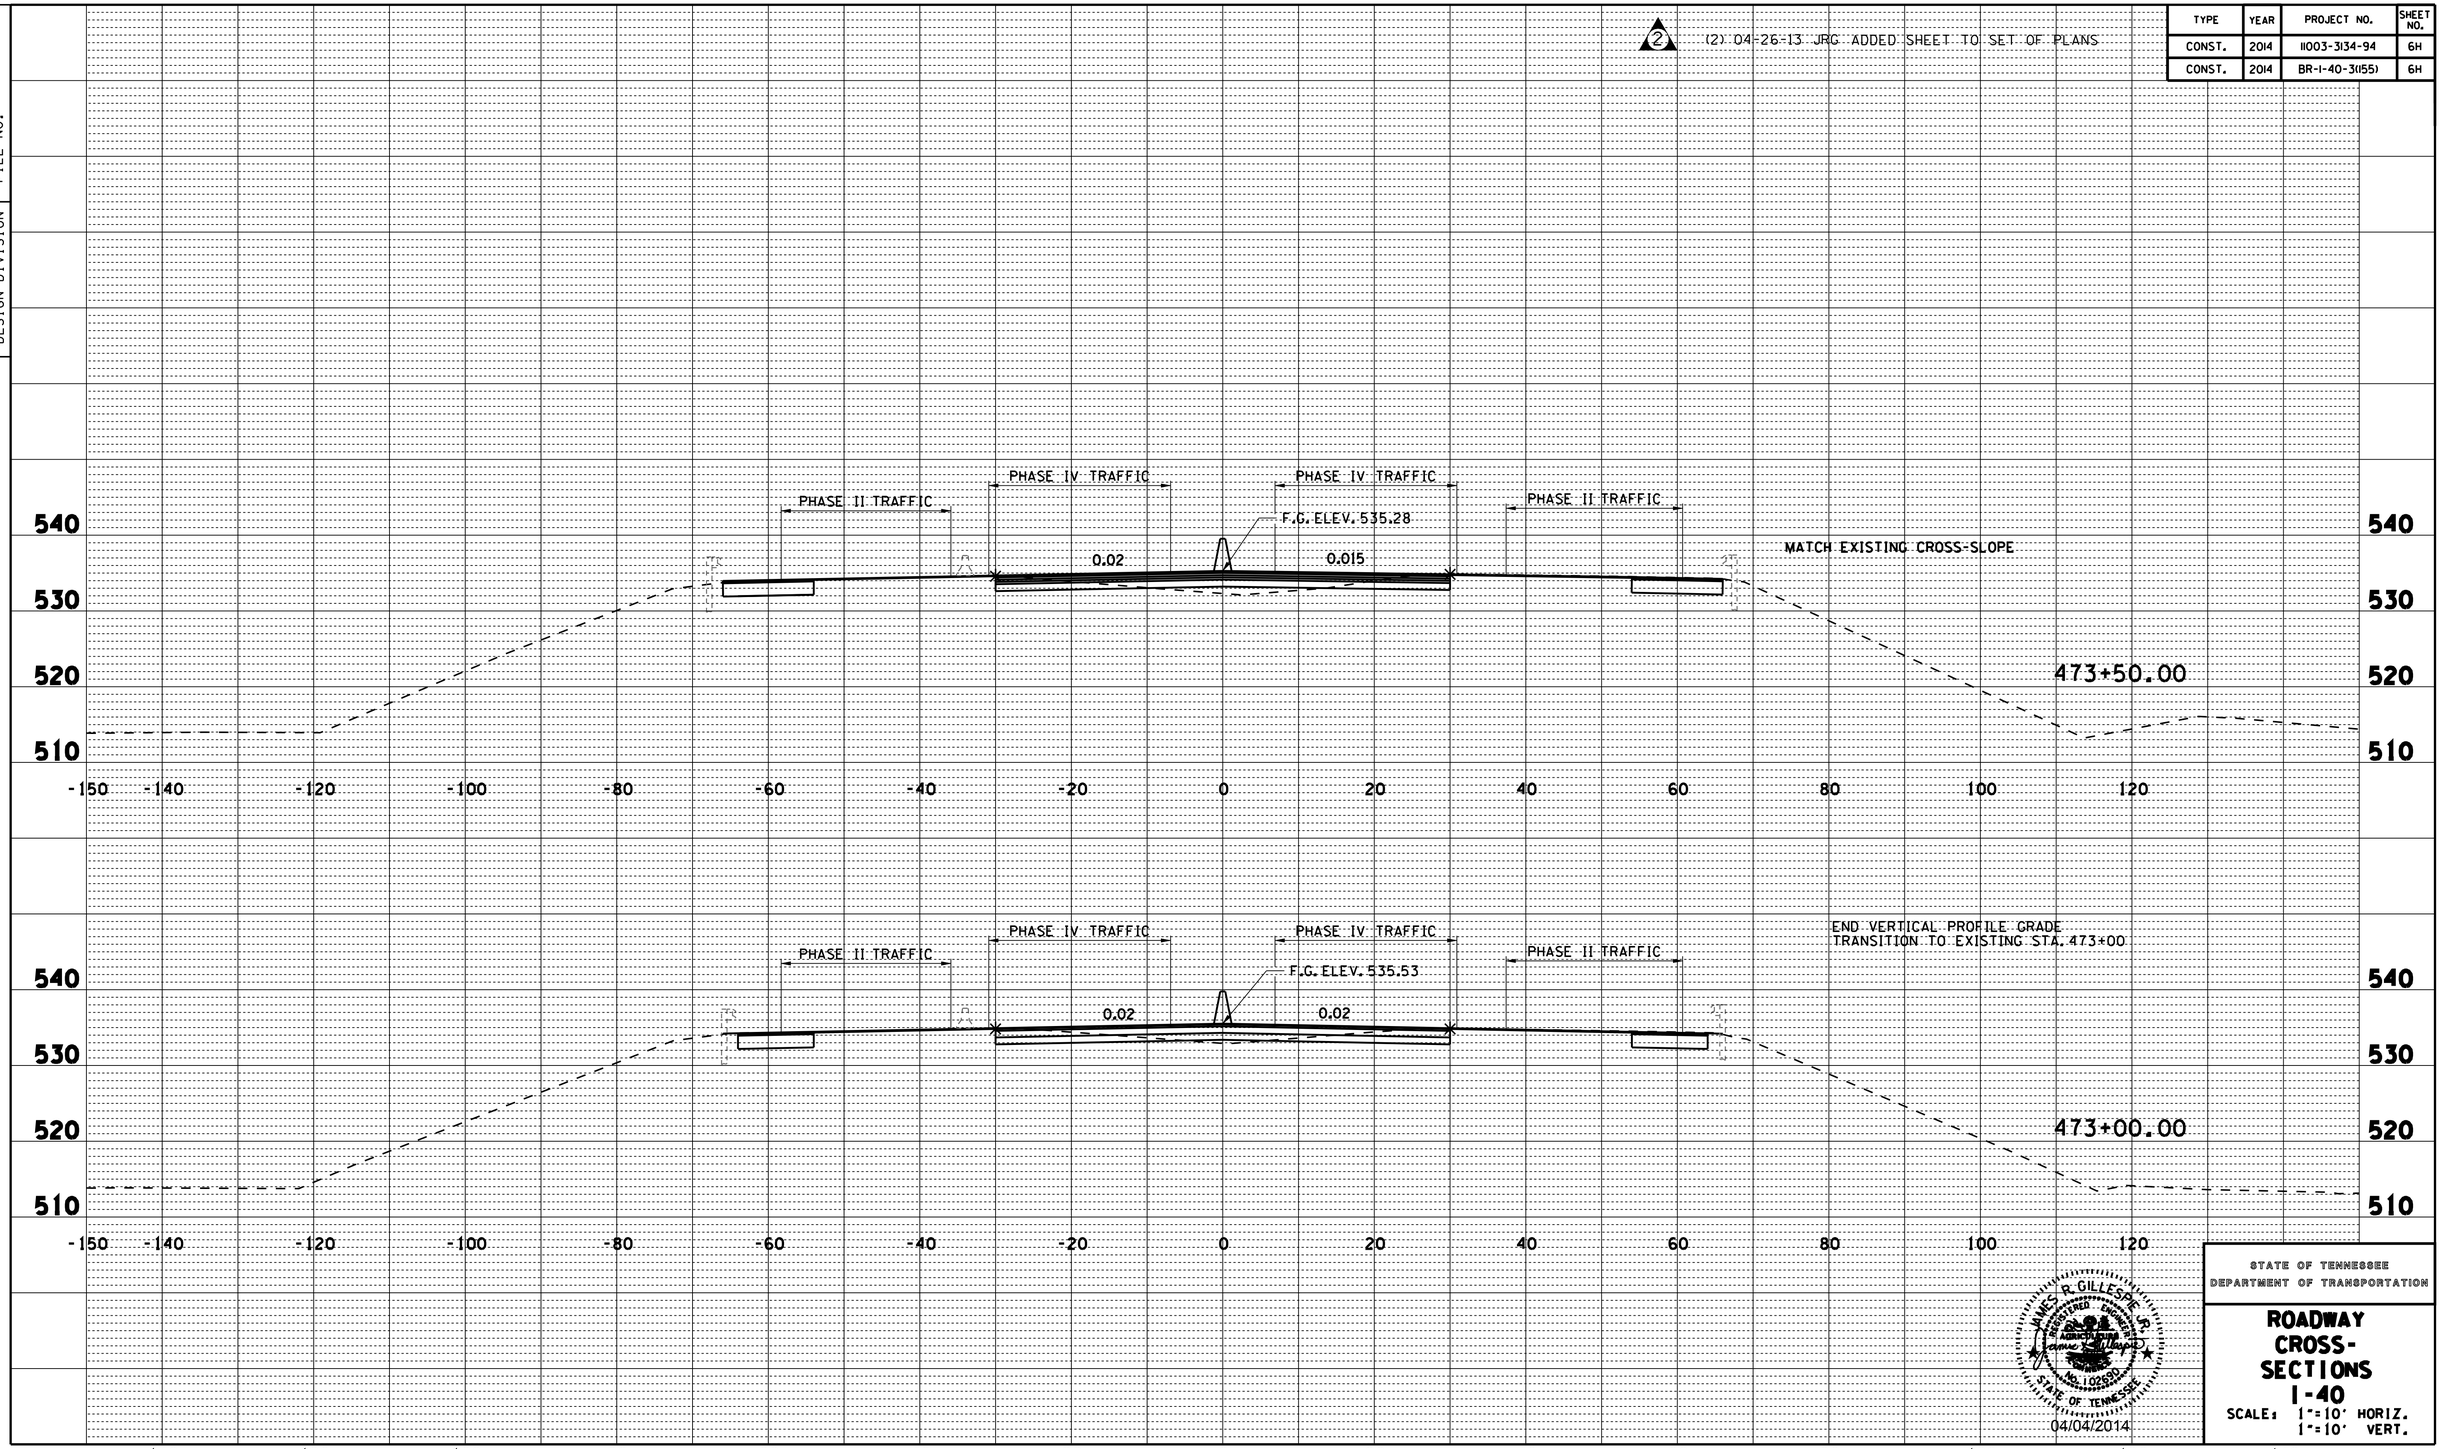

JAMES R. GILLESPIE, JR.
REGISTERED ENGINEER
AGRICULTURE
No. 102550
STATE OF TENNESSEE
04/04/2014

STATE OF TENNESSEE
DEPARTMENT OF TRANSPORTATION

ROADWAY CROSS-SECTIONS I-40

SCALE: 1"=10' HORIZ.
1"=10' VERT.