FILE NO.

TENNESSEE D.O.T.
DESIGN DIVISION

REQUIRED LOCATION REQUEST INFORMATION

NAME OF CALLER
TELEPHONE NUMBER
BEST TIME TO CALL
COUNTY
TOWN
STREET ADDRESS
START DATE START TIME
TYPE OF WOORK
BLASTING ?
WORK BEING DONE BY
WORK BEING DONE FOR

CALL THREE WORKING DAYS BEFORE YOU DIG
1-800-351-1111
IN NASHVILLE : 366-1987
TENNESSEE 1CALL
SYSTEM INCORPORATED

UTILITY CONTACT (4)

SECOND SOUTH CHEATHAM UTILITY
505 VALLEY DRIVE
KINGSTON SPRINGS, TN 37082
BILL ZIMMERMAN
sscudgm@bellsouth.net
615-952-3094

NOTE: UTILITIES INFORMATION SHOWN WAS DERIVED FROM INFORMATION PROVIDED BY UTILITY COMPANIES. THE CONTRACTOR SHALL FIELD VERIFY ALL EXISTING UTILITY LOCATIONS AND SERVICES PRIOR TO ROADWAY AND BRIDGE CONSTRUCTION.

NOTE: THE CONTRACTOR SHALL VERIFY THE LOCATION OF EXISTING POLES, GUY WIRES AND ROADWAY SIGNS PRIOR TO COMMENCEMENT OF CONSTRUCTION. THE CONTRACTOR SHALL COORDINATE THE MOVEMENT OF SUCH SIGNS, POLES AND GUY WIRES WITH THEIR RESPECTIVE OWNERS. THE CONTRACTOR SHALL RE-SET EXISTING SIGNAGE IN ITS ORIGINAL LOCATION. THE COST OF RE-SETTING SIGNAGE WILL NOT BE PAID FOR DIRECTLY BUT WILL BE INCLUDED IN OTHER ITEMS OF CONSTRUCTION.

NOTE: CONTRACTOR SHALL USE EXTREME CAUTION WHEN OPERATING IN ANY AREA WHERE UTILITIES ARE PRESENT AND AVOID WORKING IN THESE AREAS AS MUCH AS PRACTICALLY POSSIBLE. DAMAGES TO ANY UTILITIES ARE TO BE REPAIRED BY THE CONTRACTOR AT HIS OWN EXPENSE.

PORTIONS OF THIS DRAWING DEPICTS EXISTING CONDITIONS. LIMITS OF PROPOSED BRIDGE CONSTRUCTION MAY VARY FROM EXISTING CONDITIONS.

(4)

TYPE	YEAR	PROJECT NO.	SHEET NO.
CONST.	2014	11003-3134-94	UI-2
CONST.	2014	BR-1-40-3(155)	UI-2

(4) 11-15-13 JRG REVISED UTILTY CONTACT AND SHEET NUMBER

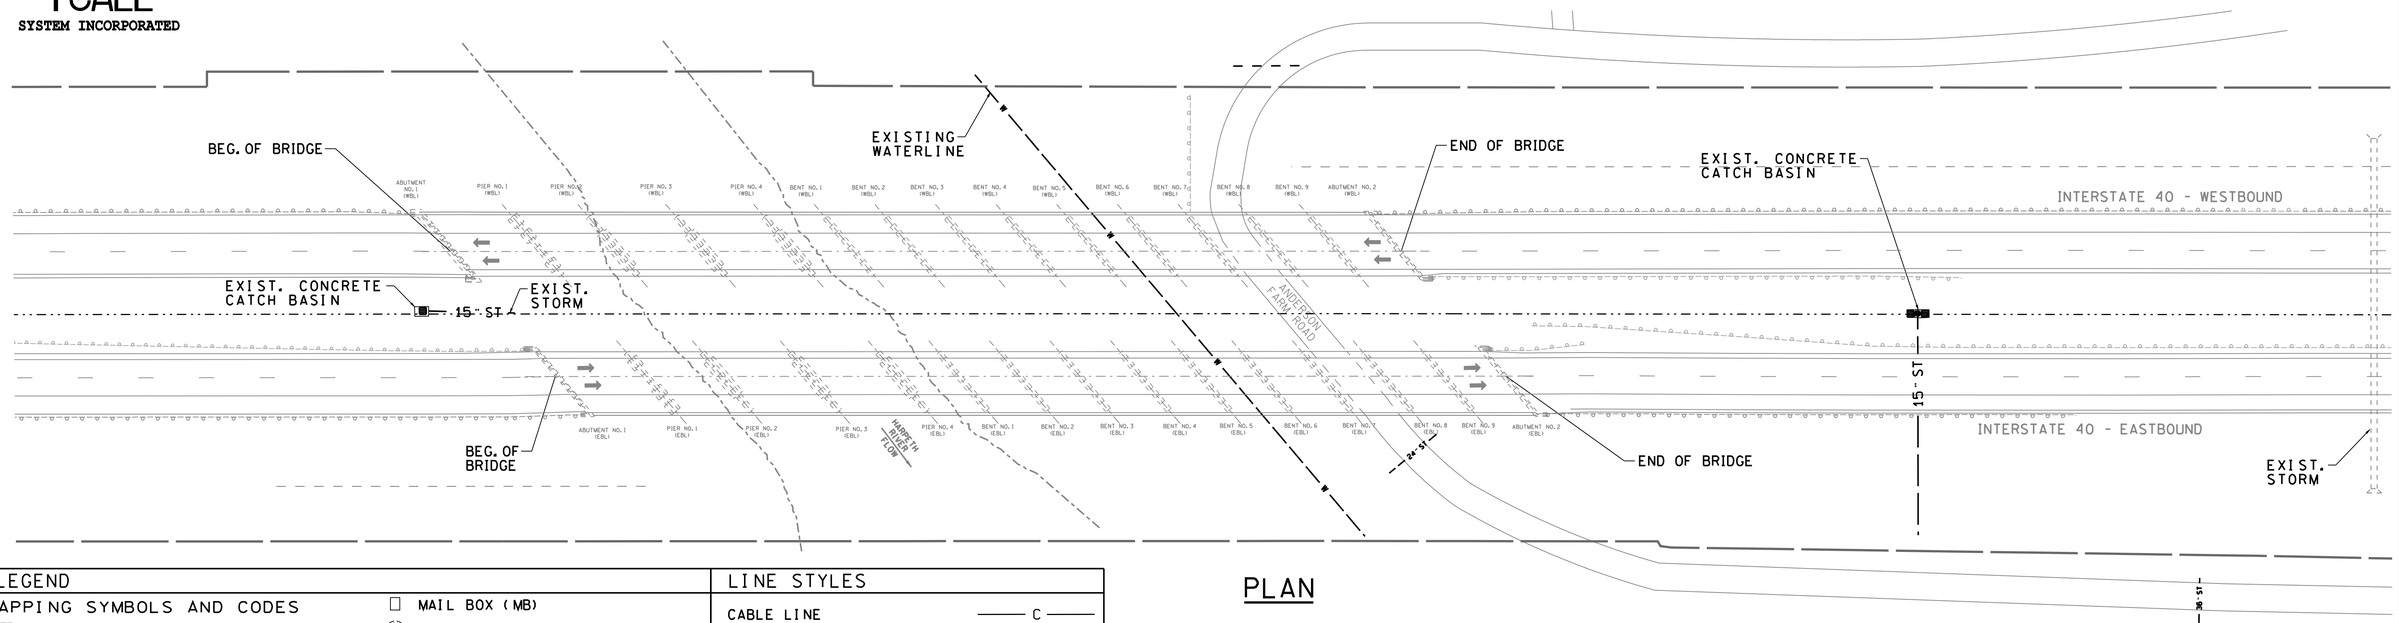

PLAN

N

LEGEND

MAPPING SYMBOLS AND CODES

- AIR CONDITION (AC)
- CATCH BASIN (CB)
- CATCH BASIN DOUBLE (DCB)
- CATCH BASIN TRIPLE (TCB)
- ELECTRIC JUNCTION BOX (EJB)
- ELECTRIC METER (EM)
- ELECTRIC TRANSFORMER (ETF)
- FINISHED FLOOR ELEVATION (F.F.E.)
- FIRE HYDRANT (FH)
- FLOOD LIGHT (FLT)
- FLAG POLE (FP)
- GAS METER (GM)
- GUY POLE (GP)
- GAS VALVE (GV)
- GUY WIRE (GW)
- IRON PIN NEW (IR(N))
- IRON PIN OLD (IR(O))
- IRON PIPE OLD (IP(O))
- IRON SPIKE OLD (IS(O))
- LIGHT STANDARD METAL/WOOD (LS/LP)
- MAIL BOX (MB)
- MAN HOLE (MH)
- MONUMENT CONCRETE OLD (MON(O))
- MONUMENT CONCRETE NEW (MON(N))
- P.K. NAIL OLD (PK(O))
- P.K. NAIL NEW (PK(N))
- LIGHT POLE WITH POWER (P)
- LIGHT POLE WITH TELEPHONE (T)
- POWER MAN HOLE (PMH)
- POWER POLE (P)
- POWER AND TELEPHONE POLE (P/T)
- RIGHT-OF-WAY MONUMENT (RWM)
- SPRINKLER HEAD/VALVE (SPH, SPV)
- SANITARY MAN HOLE (SSMH)
- SIGN (SN)
- STEAM MAN HOLE (STMH)
- STORM WATER MAN HOLE (SWMH)
- TELEPHONE POLE (T)
- TREE
- WATER METER (WM)
- WATER VALVE (WV)

LINE STYLES

- CABLE LINE — C —
- CENTER LINE — ℄ —
- CONCRETE AREA
- EDGE OF WOODS LINE
- EASEMENT LINE
- FENCE LINE — X — X — X —
- GAS LINE — X" — G —
- OVERHEAD POWER LINE — P —
- OVERHEAD TELEPHONE LINE — T —
- OVERHEAD POWER AND TELEPHONE LINE — P — T —
- PROPERTY LINE — PL —
- SANITARY SEWER — X" — SA —
- STORM WATER — X" — ST —
- UNDERGROUND FIBER OPTIC CABLE — F(UG) —
- UNDERGROUND POWER LINE — P(UG) —
- UNDERGROUND POWER AND TELEPHONE LINE — UG — P — T —
- UNDERGROUND TELEPHONE LINE — T(UG) —
- WATER LINE — X" — W —

JAMES R. GILLESPIE JR. REGISTERED ENGINEER No. 102590 STATE OF TENNESSEE
04/04/2014

STATE OF TENNESSEE
DEPARTMENT OF TRANSPORTATION

UTILITIES

SCALE: 1"=50'